





TYPICAL DUAL CARRIAGEWAY CROSS SECTION

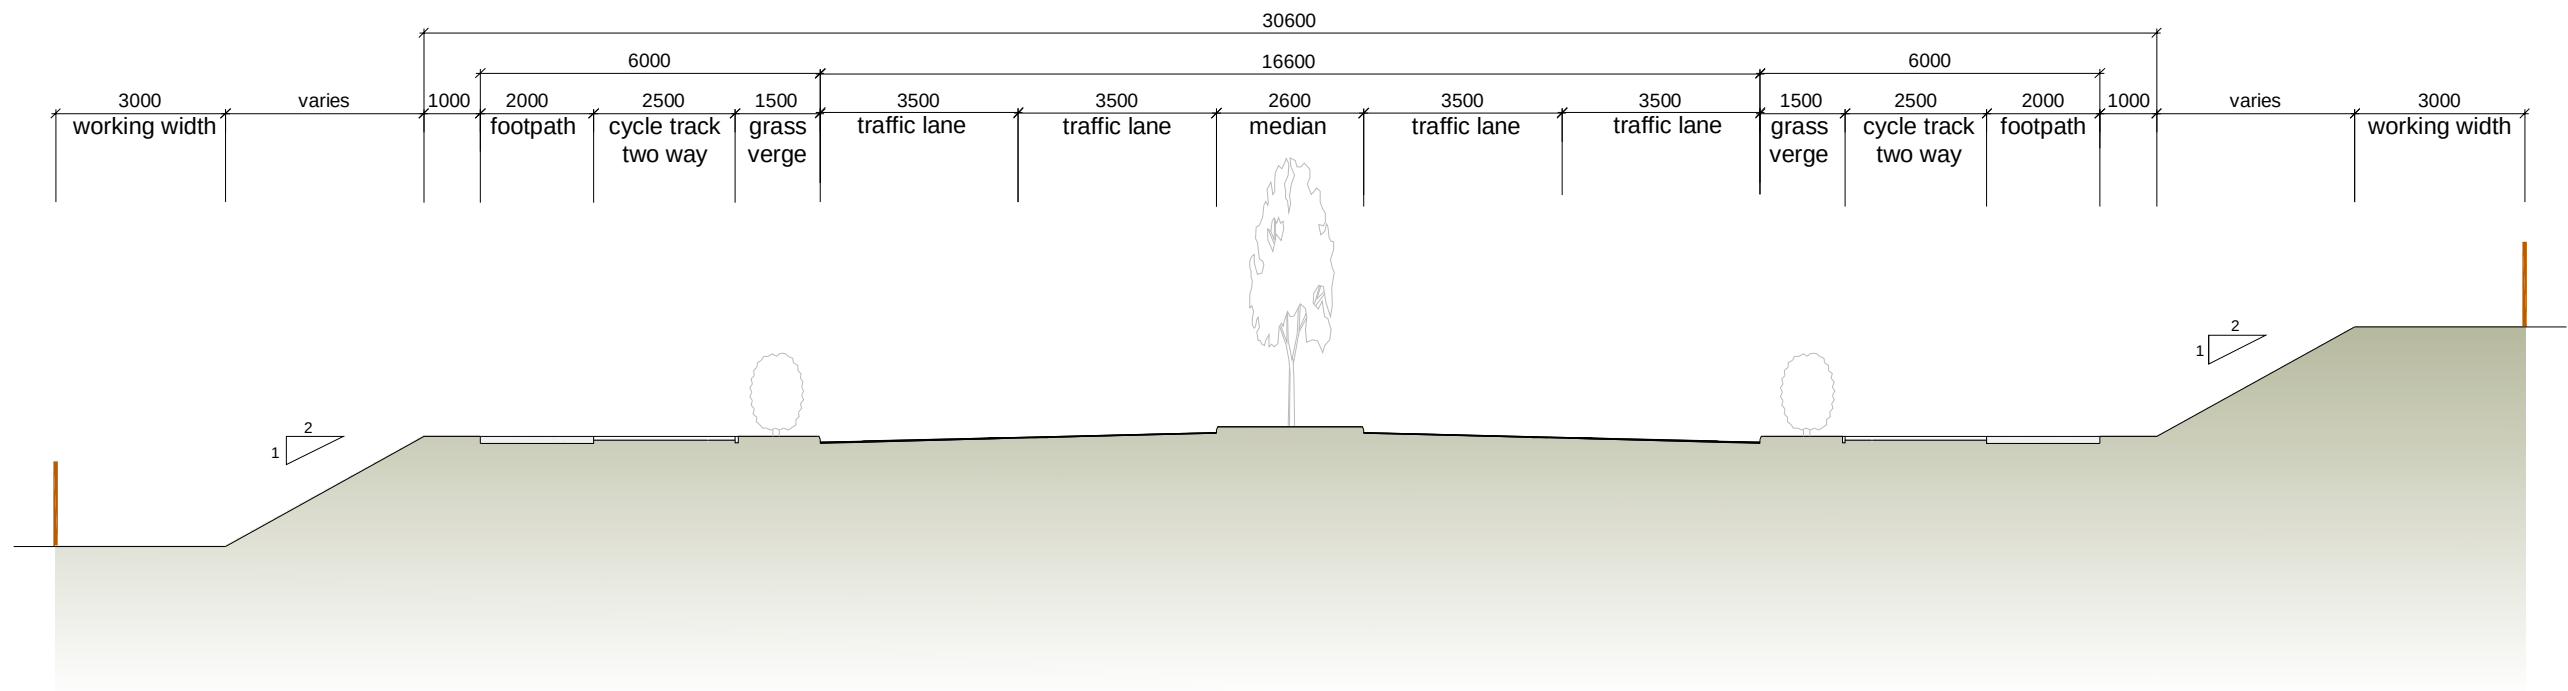

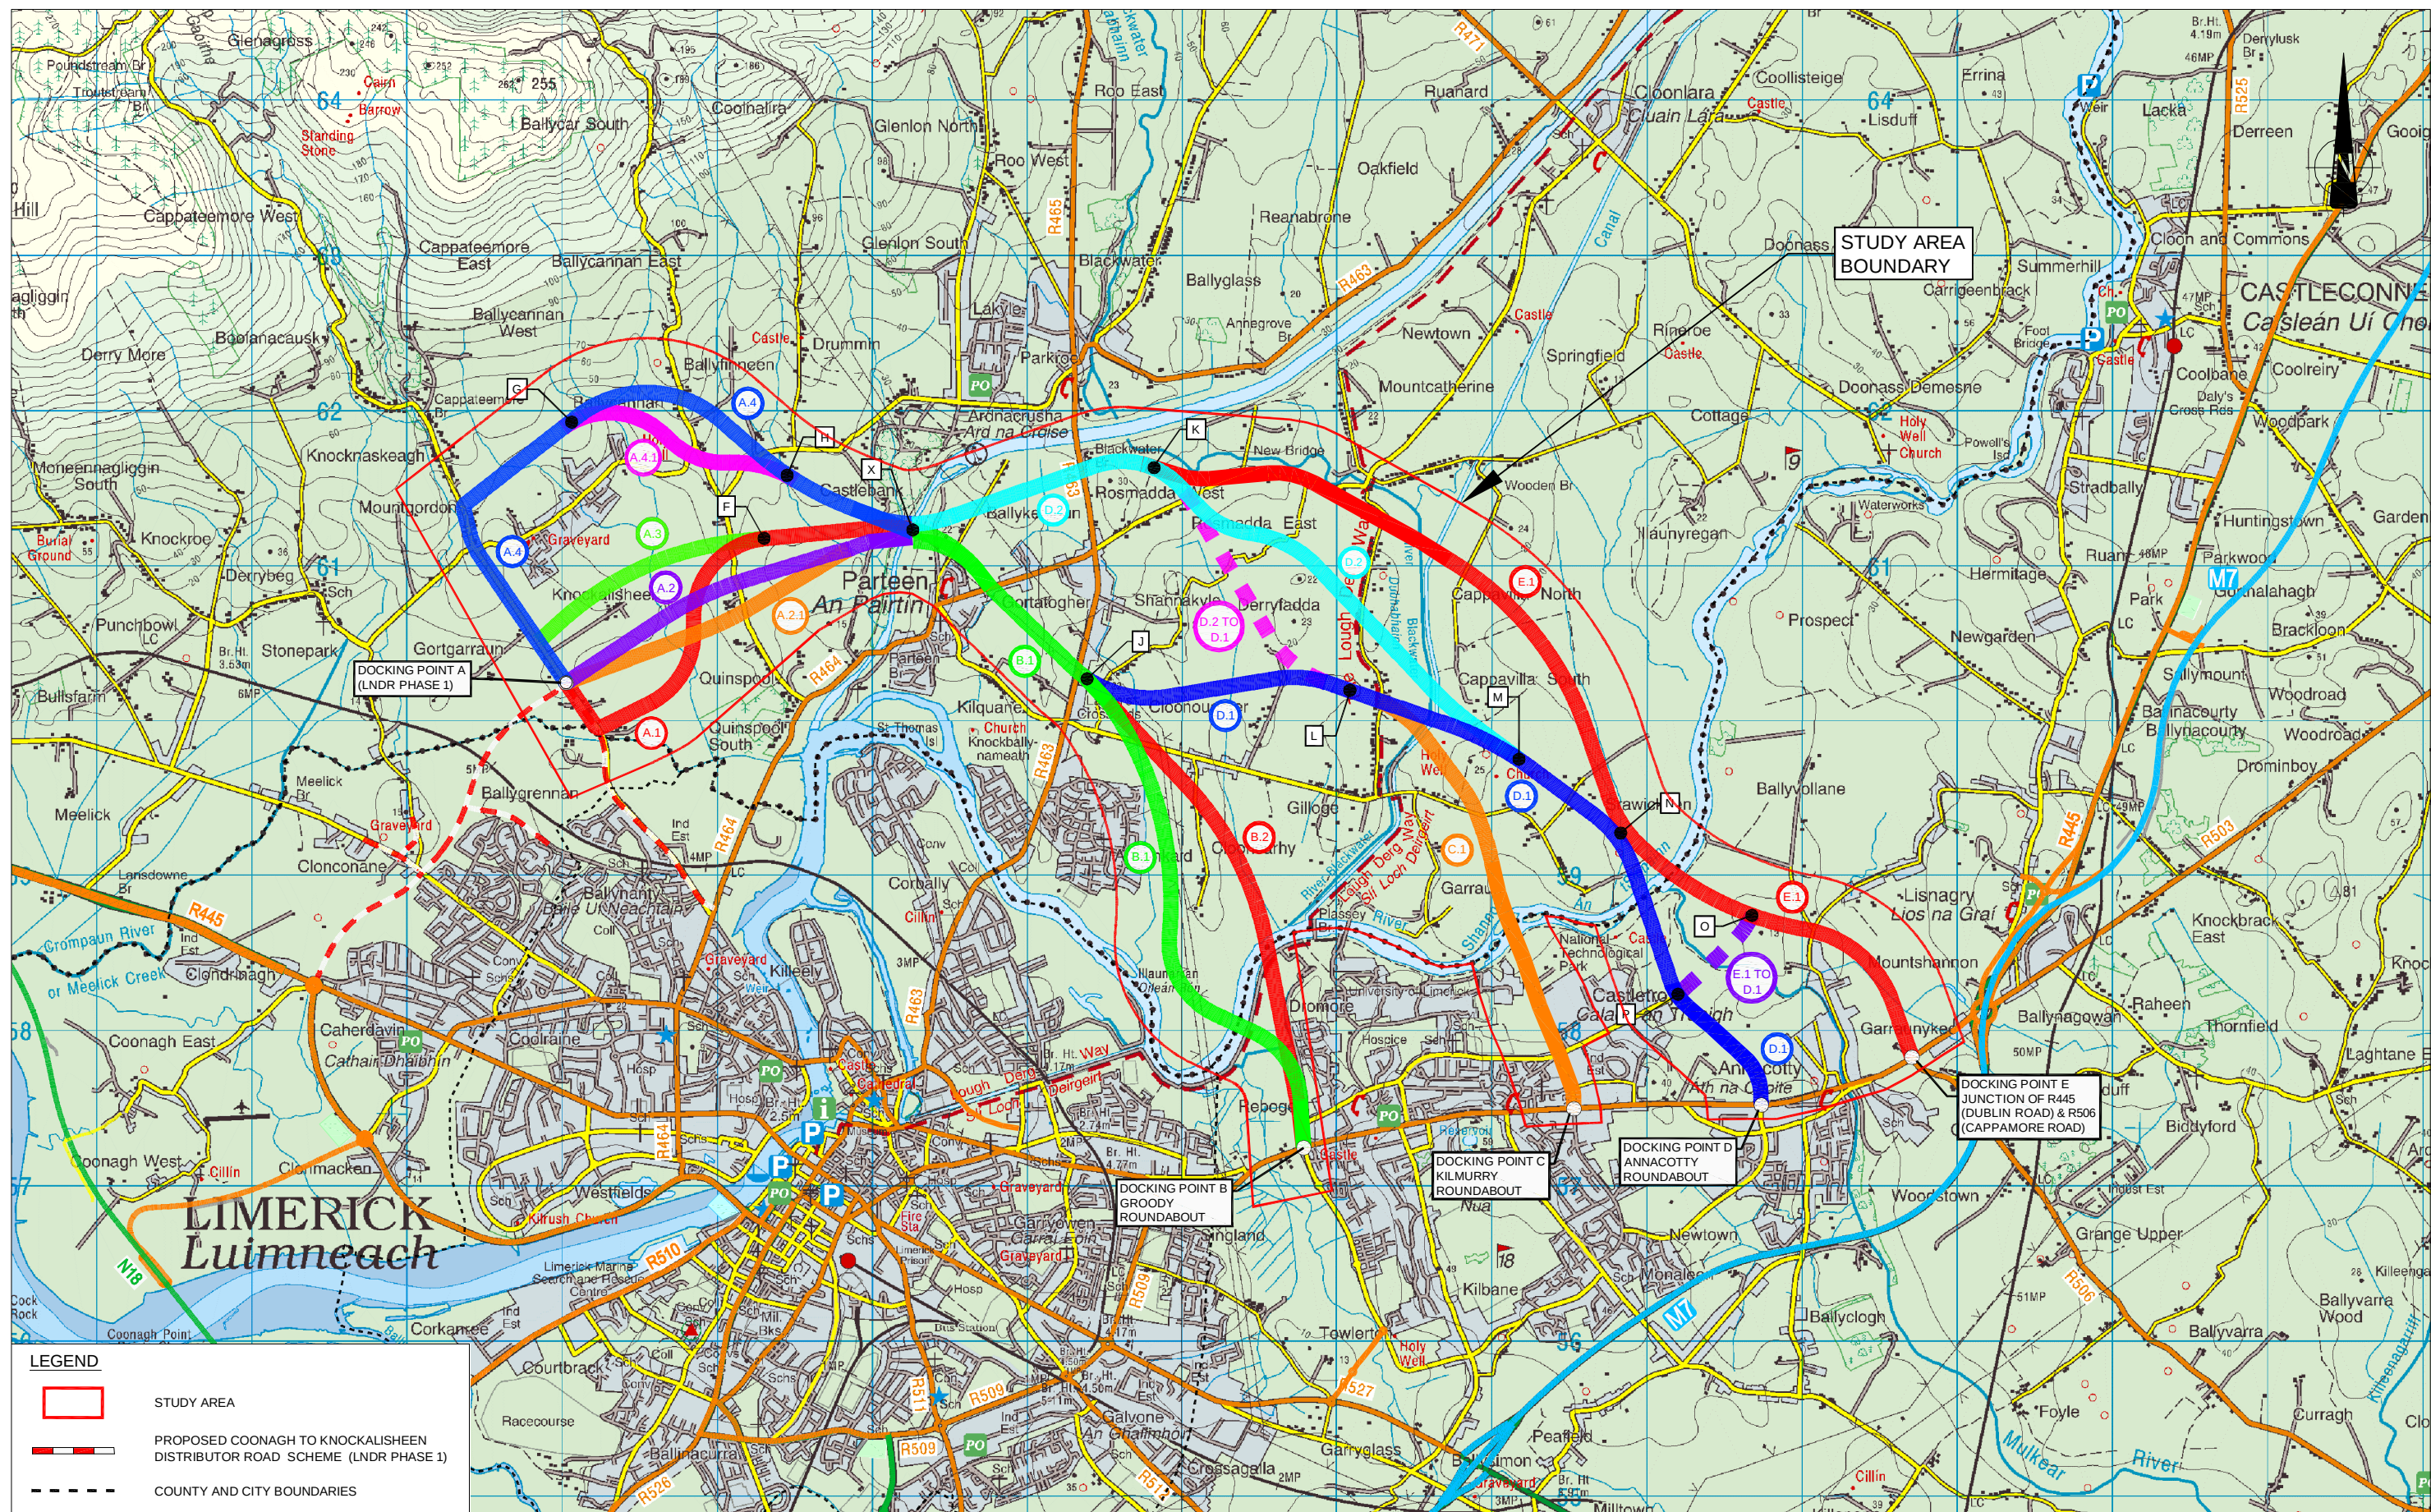

LIMERICK CITY COUNCIL
COMHAIRLE CATHRACH LUIMNIGH



An Roinn Iompair
Turasóireachta agus Spóirt
Department of Transport,
Tourism and Sport

No.	Revision	Date	By	Chk'd	App'd
1	PRELIMINARY				
2	APPROVAL				
3	TENDER				
4	CONSTRUCTION				



Roughan & O'Donovan
Consulting Engineers
Civil - Structural - Transportation - Environmental
No. 4 Day Place, Tralee, Co. Kerry
Telephone: (0523) 712330
Telefax: (0523) 712334
E-Mail: info@roughanodonovan.com
www.roughanodonovan.com





MRG
consulting engineers
Malone O'Regan McGillicuddy
CIVIL AND STRUCTURAL ENGINEERS

Designed:	Checked:	Approved:	Status:
LF	MC	RTP	WORK IN PROGRESS

Project Title			
LIMERICK NORTHERN DISTRIBUTOR ROAD			
Drawing Title			
STAGE 1 - PRELIMINARY OPTIONS ASSESSMENT			
Drawn:	Job No:	Drawing No:	Rev:
RE	10194	RCSR-501	
Scale:	Date:		
1:40,000 @ A3	SEPTEMBER 2012		

DO NOT SCALE USE FIGURED DIMENSIONS ONLY

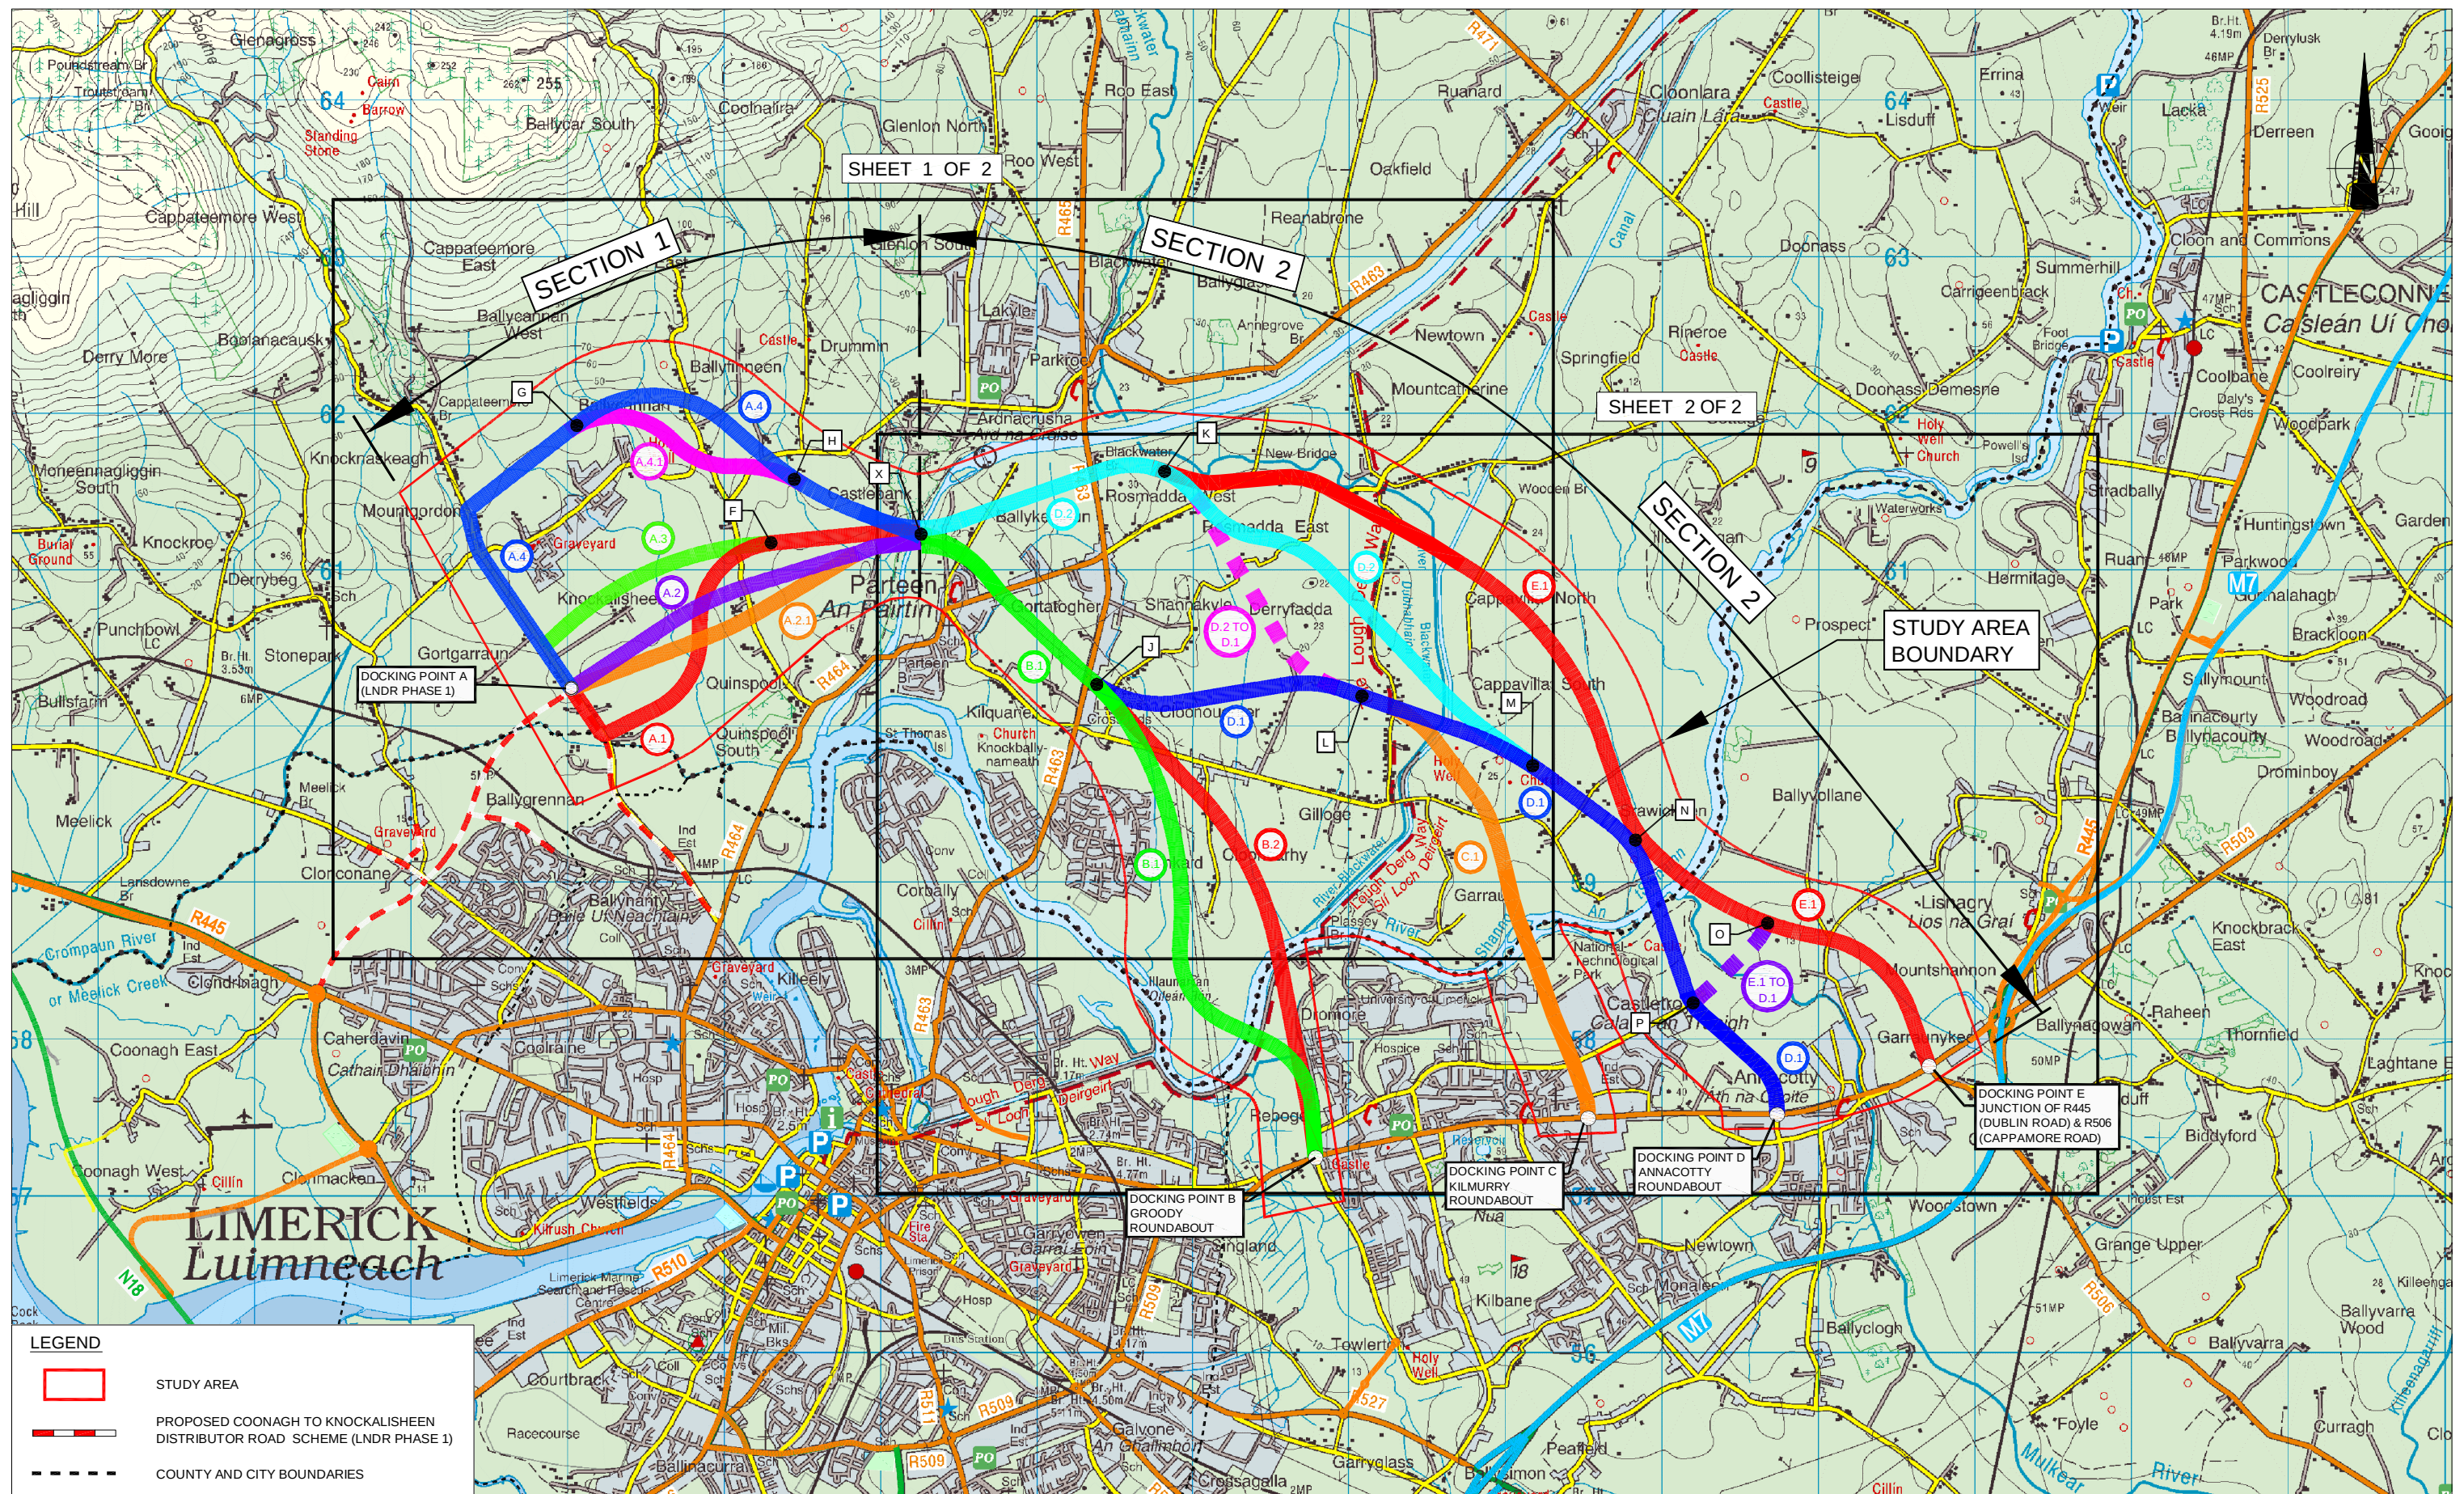

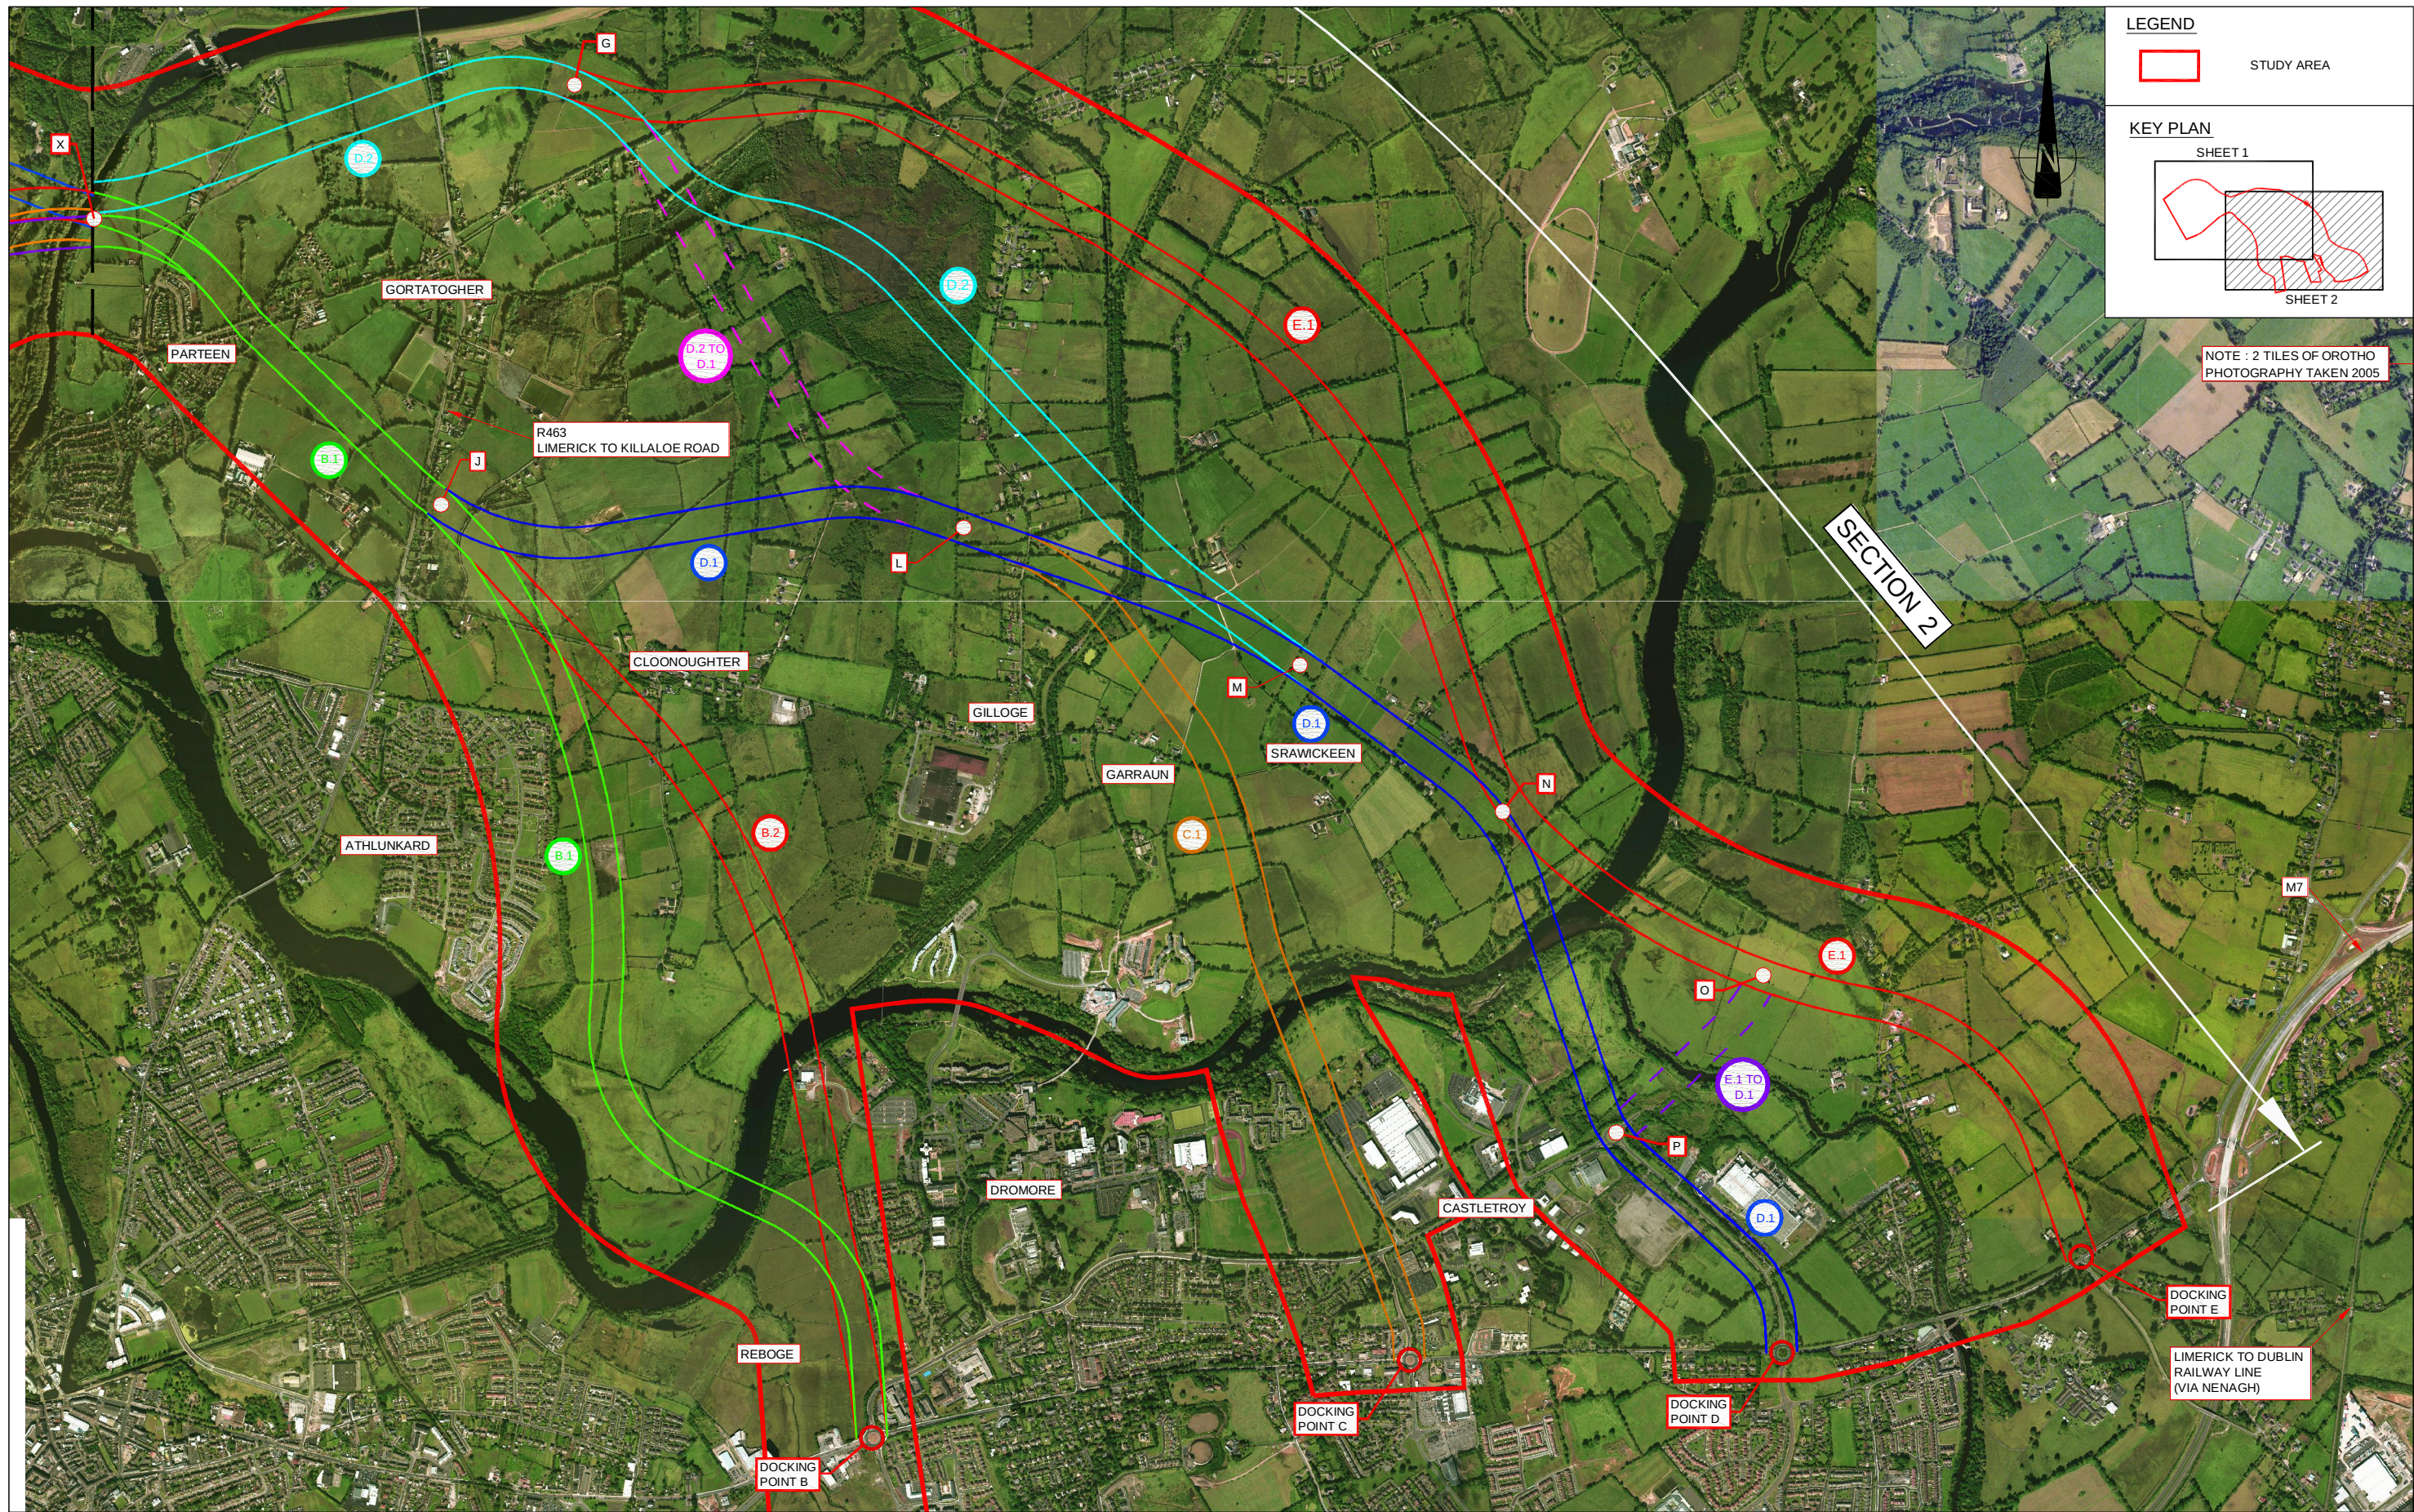

LIMERICK CITY COUNCIL
COMHAIRLE CATHRACH LUIMNIGH




An Roinn Iompair
Turasóireachta agus Spóirt
Department of Transport,
Tourism and Sport

No.	Revision	Date	By	Chk'd	App'd
	Stage				
	PRELIMINARY				
	APPROVAL				
	TENDER				
	CONSTRUCTION				

Roughan & O'Donovan
Consulting Engineers
Civil - Structural - Transportation - Environmental
Arena House, Arena Road,
Sandyford, Dublin 18.
Tel : +353 1 294 0800
Fax : +353 1 294 0820
e-mail : info@rodo.ie
www.roughanodonovan.com

MRG
consulting engineers
No.4 Day Place, Tralee, Co. Kerry
Telephone : (066) 7123330
Telefax : (066) 7123394
E-Mail : info@mrge.ie
Malone O'Regan McGillicuddy
CIVIL AND STRUCTURAL ENGINEERS

Project Title				
LIMERICK NORTHERN DISTRIBUTOR ROAD				
Drawing Title				
ROUTE CORRIDORS SHEET 2 OF 2				
Drawn: RE		Job No: 10194	Drawing No: RCSR-504	Rev:
Scale: 1:20,000 @ A3		Date: SEPTEMBER 2012		

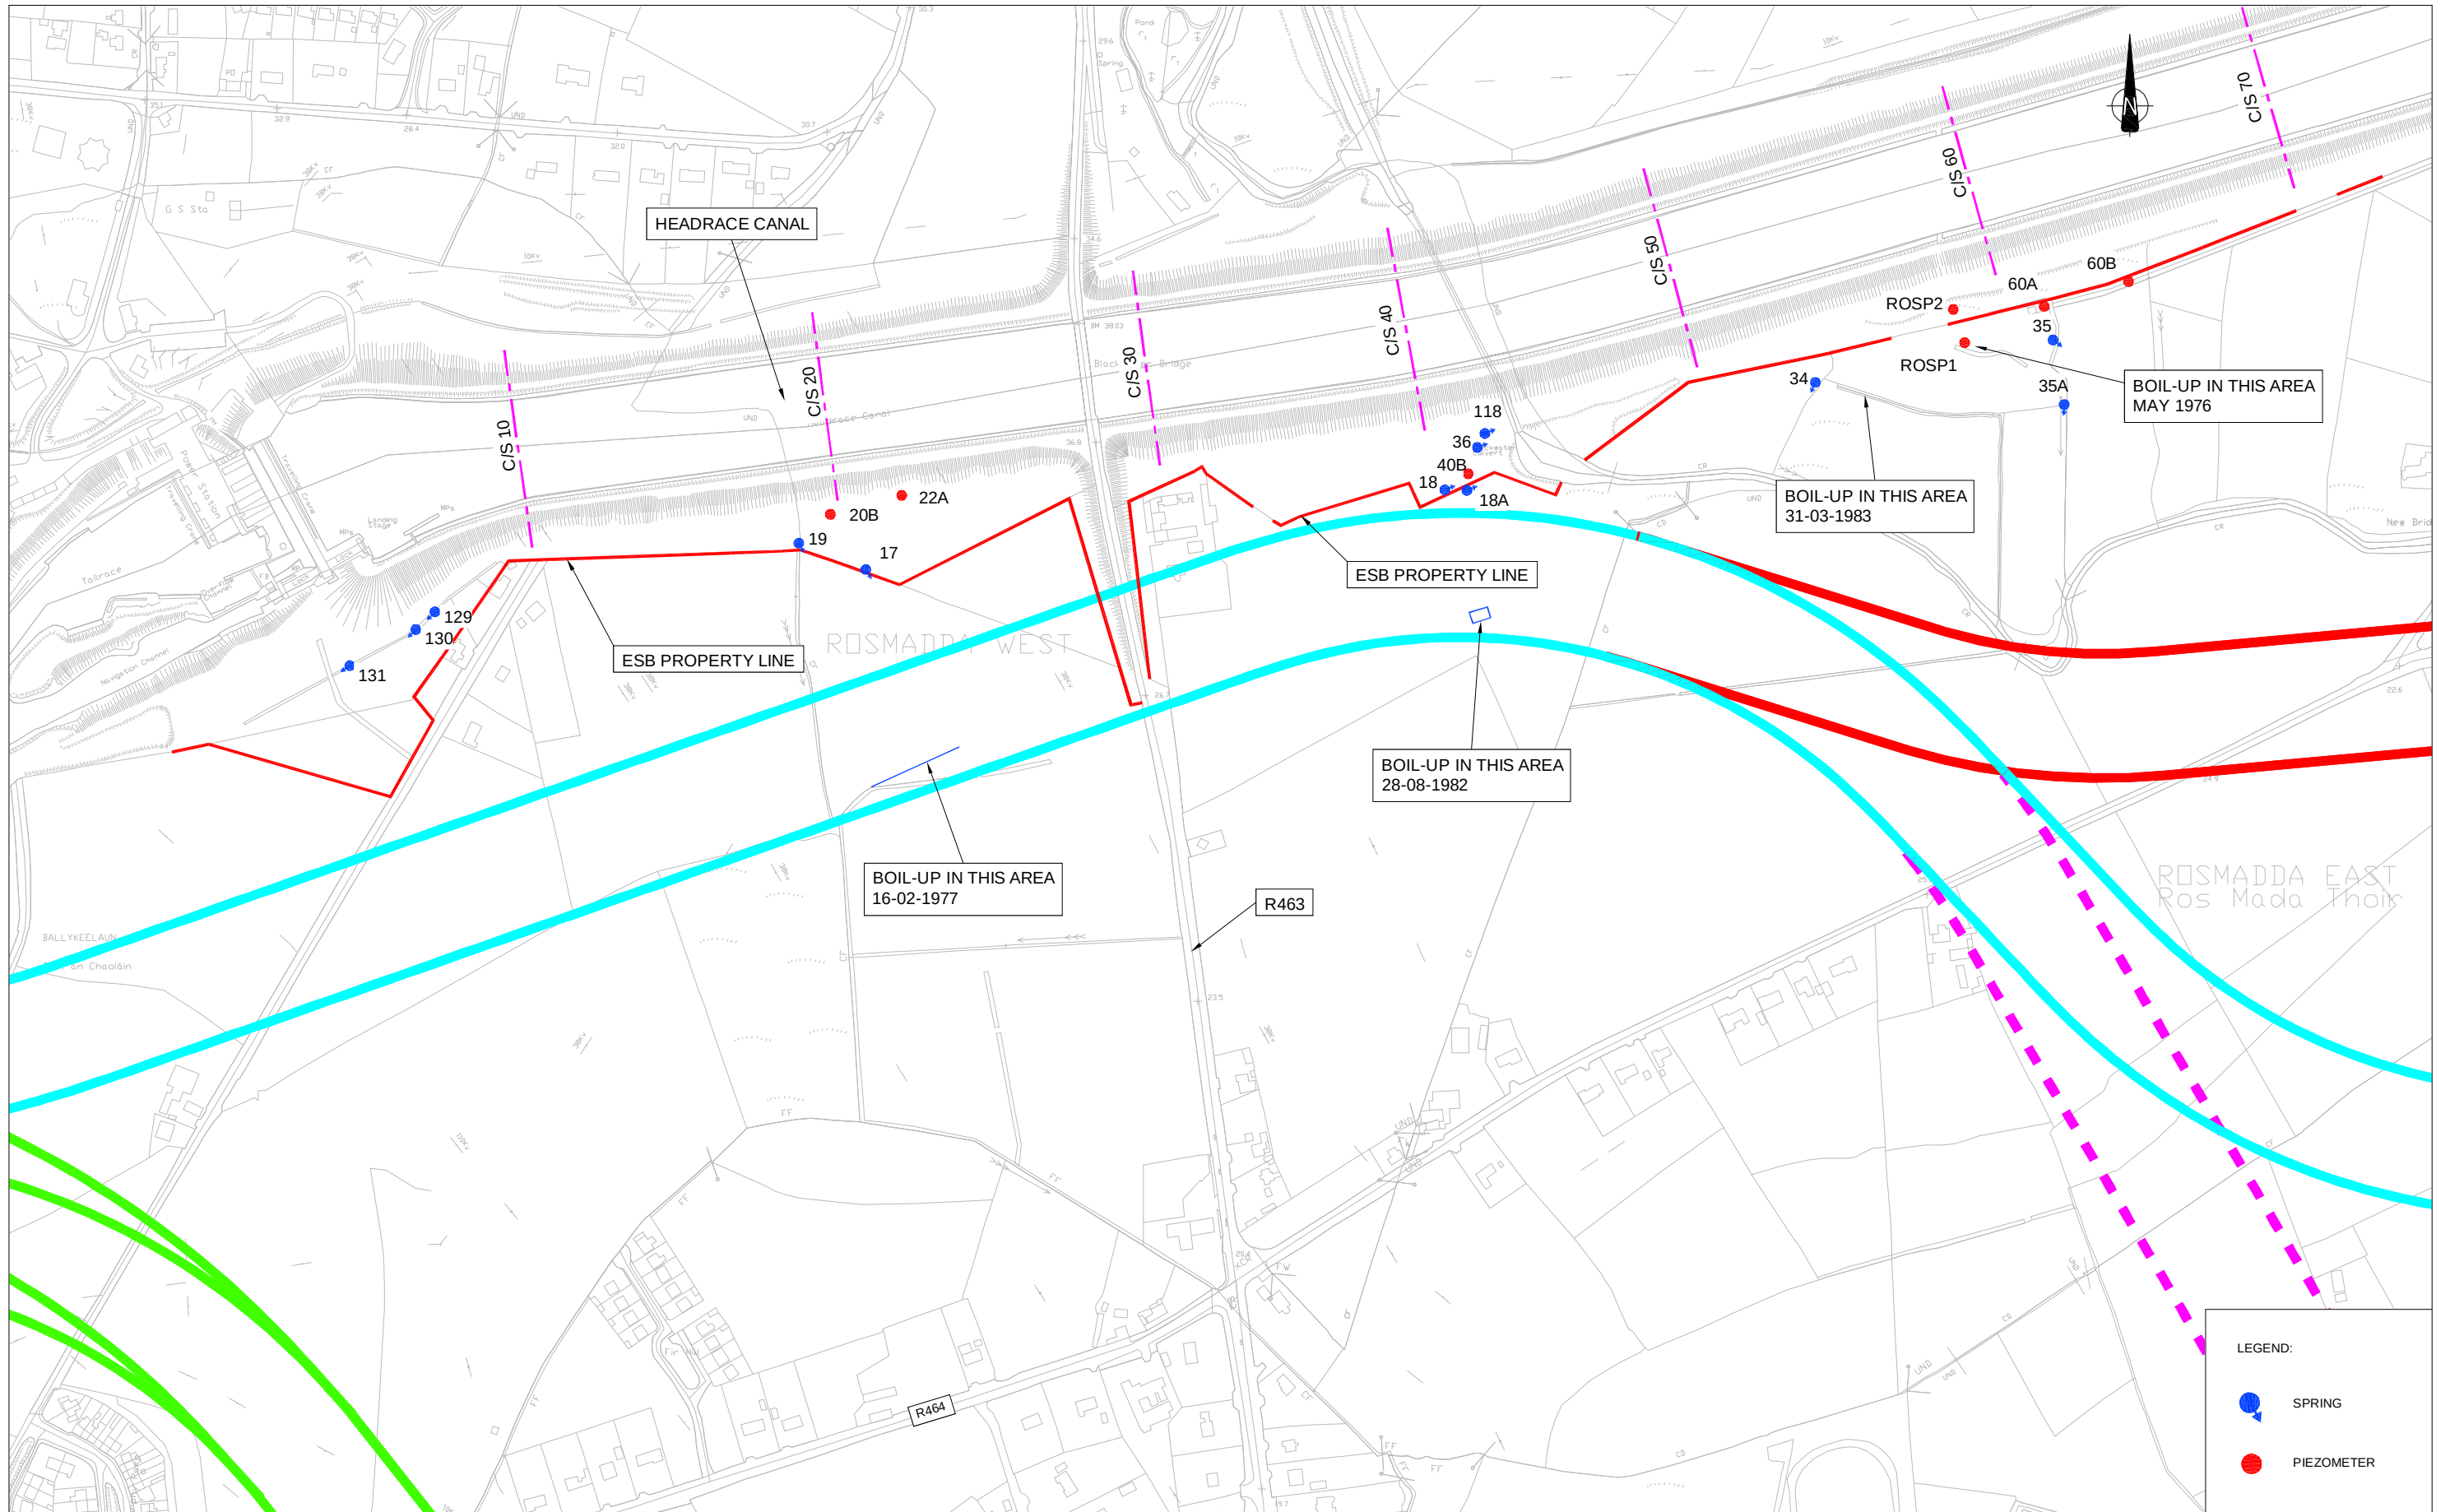

LIMERICK CITY COUNCIL
COMHAIRLE CATHRACH LUIMNIGH



An Roinn Iompair
Turasóireachta agus Spóirt
Department of Transport,
Tourism and Sport

No.	Revision	Date	By	Chk'd	App'd
	Stage				
PRELIMINARY					
APPROVAL					
TENDER					
CONSTRUCTION					

Roughan & O'Donovan
Consulting Engineers
Civil - Structural - Transportation - Environment

Arena House, Arena Road,
Sandyford, Dublin 18.
Tel : +353 1 294 0800
Fax : +353 1 294 0820
e-mail : info@rod.ie
www.roughanodonovan.com


MRG
consulting engineers

No. 4 Day Place, Tralee, Co. Kerry
Telephone : (066) 7123330
Telefax : (066) 7123394
E-Mail : info@mg.ie


Malone O'Regan McGillicuddy CIVIL AND STRUCTURAL ENGINEERS

Designed: LF Checked: MC Approved: JET Status: WORK IN PROGRESS

Project Title	LIMERICK NORTHERN DISTRIBUTOR ROAD			
Drawing Title	ESB MAPPING OF HYDROGEOLOGICAL CONSTRAINTS ASSOCIATED WITH IMPOUNDMENT DAMS WITH ROUTE OPTIONS			
Drawn: SP	Job No: 10194	Drawing No: RCSR-505	Rev:	
Scale: 1:5000 @ A3	Date: SEPTEMBER 2012			

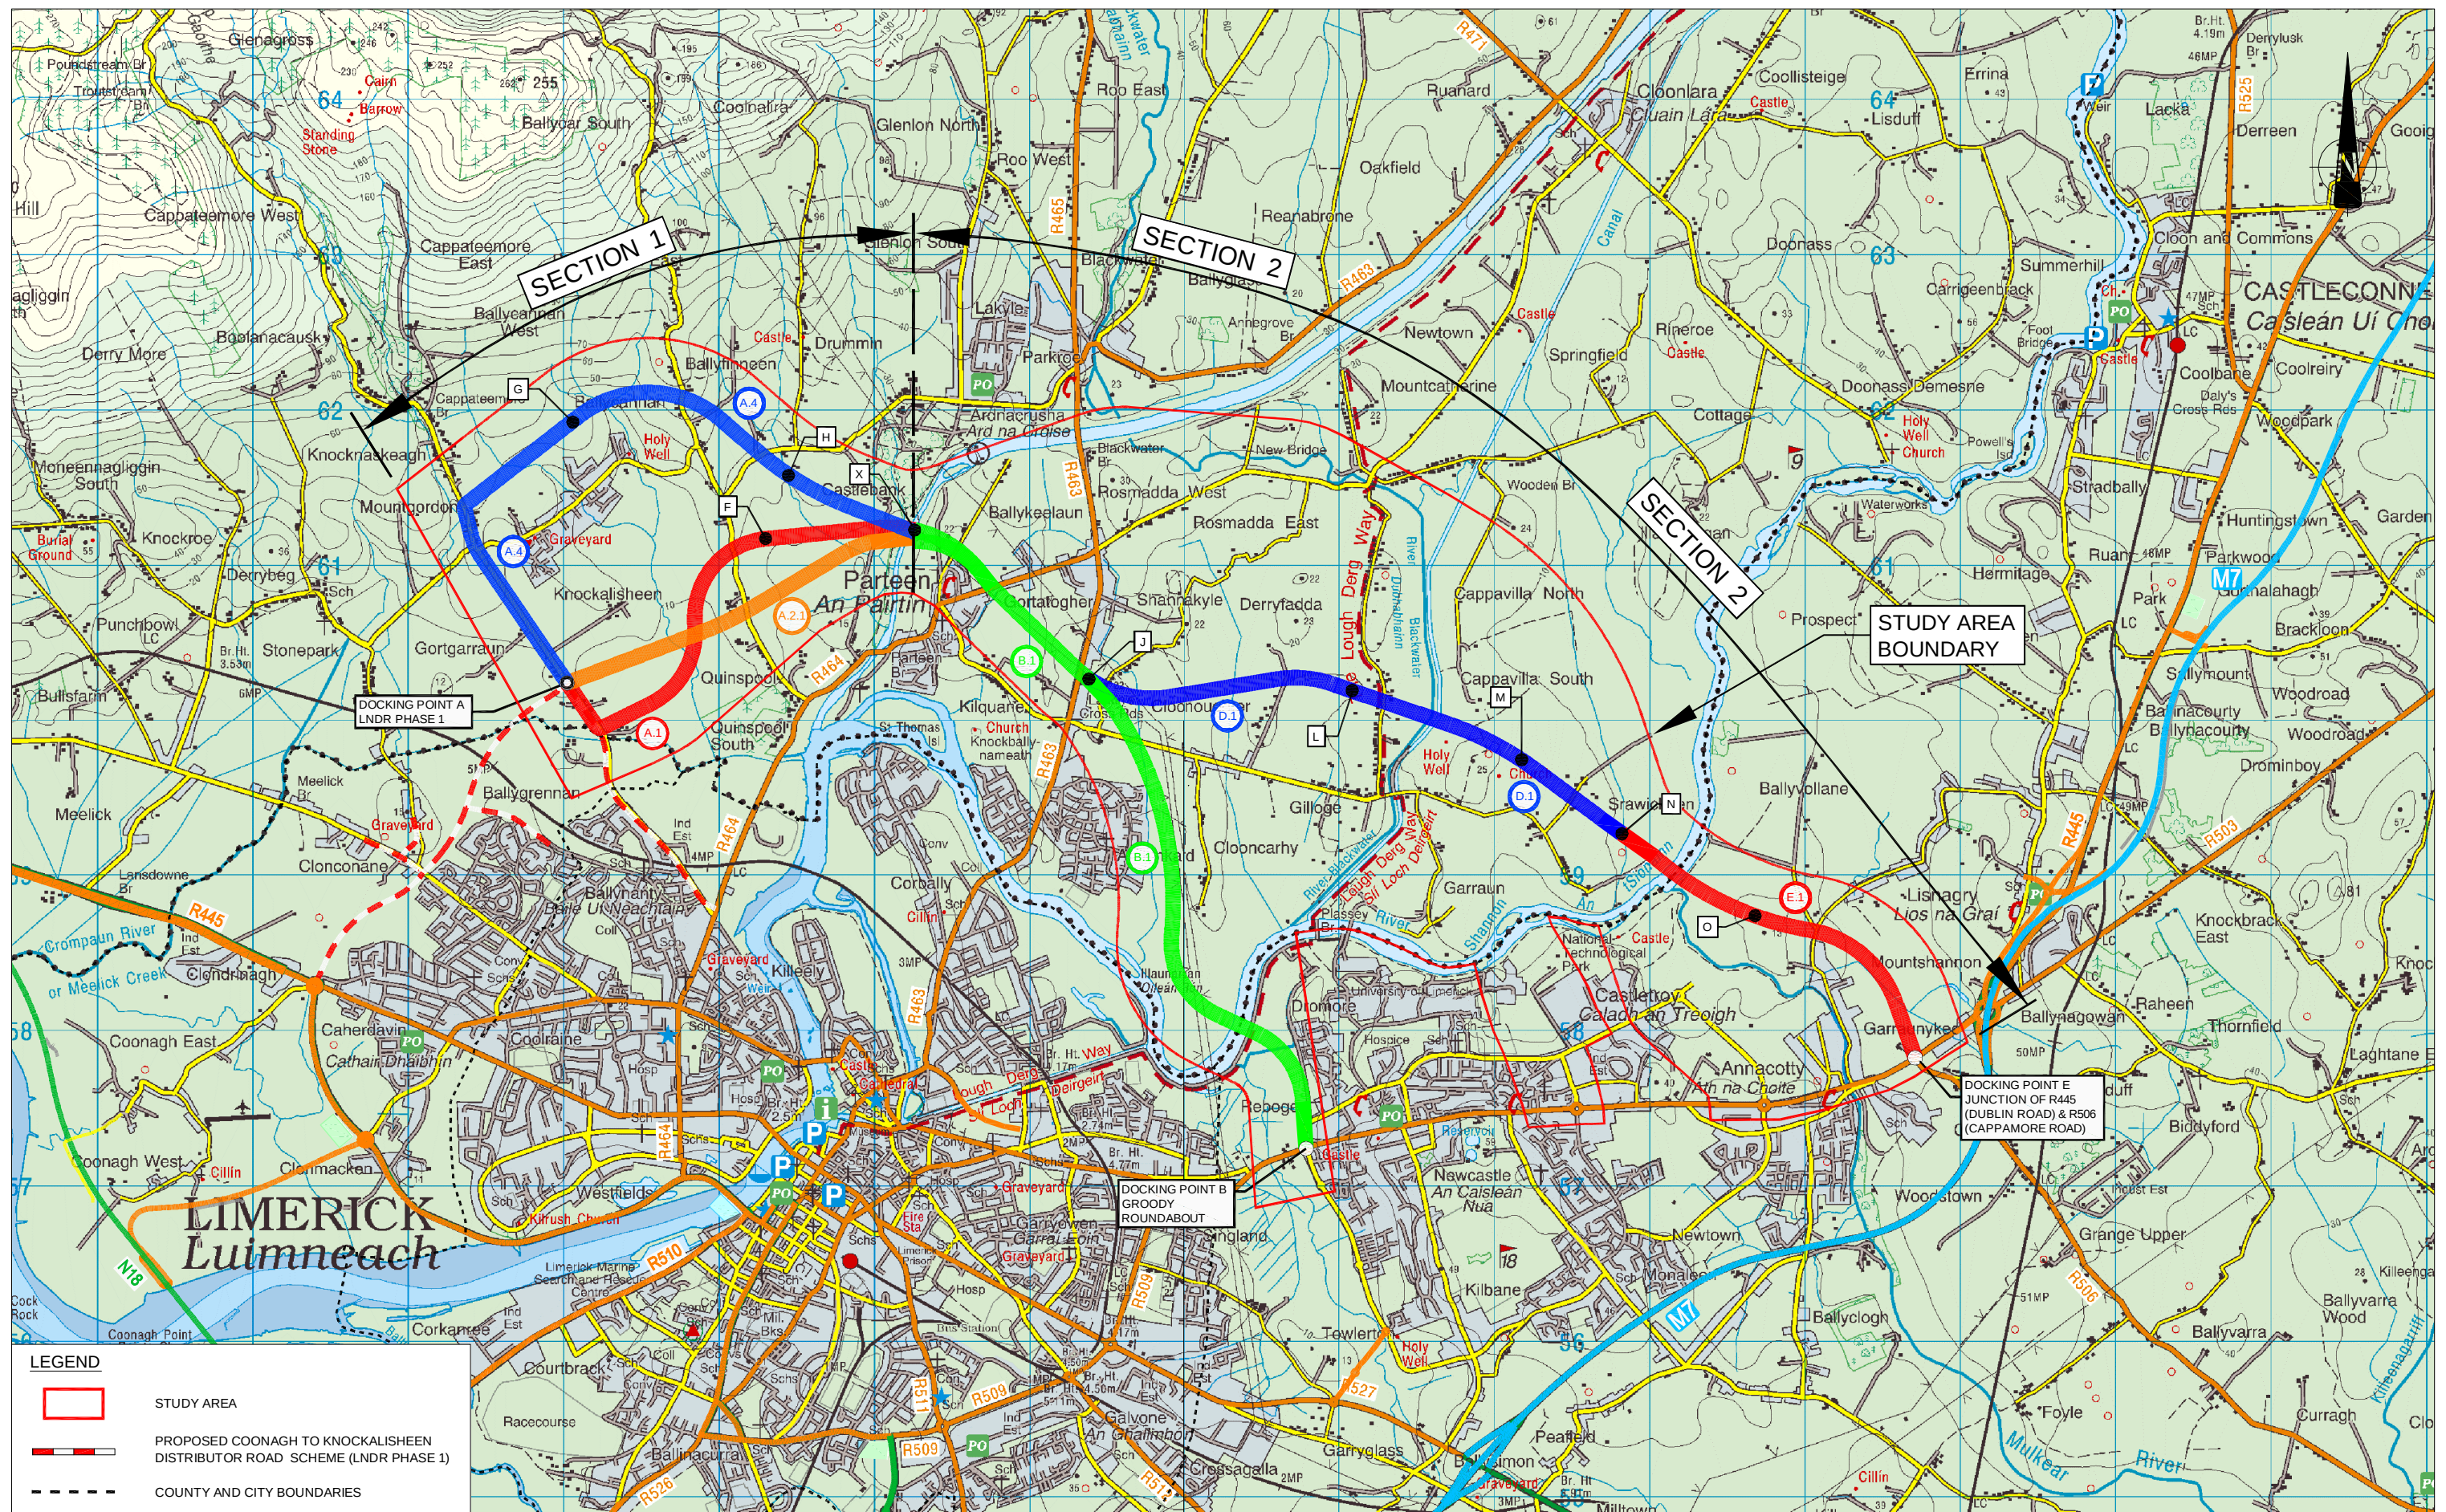

No.	Revision	Stage	Date	By	Chkd	Appd
1	PRELIMINARY	APPROVAL				
2	TENDER	CONSTRUCTION				

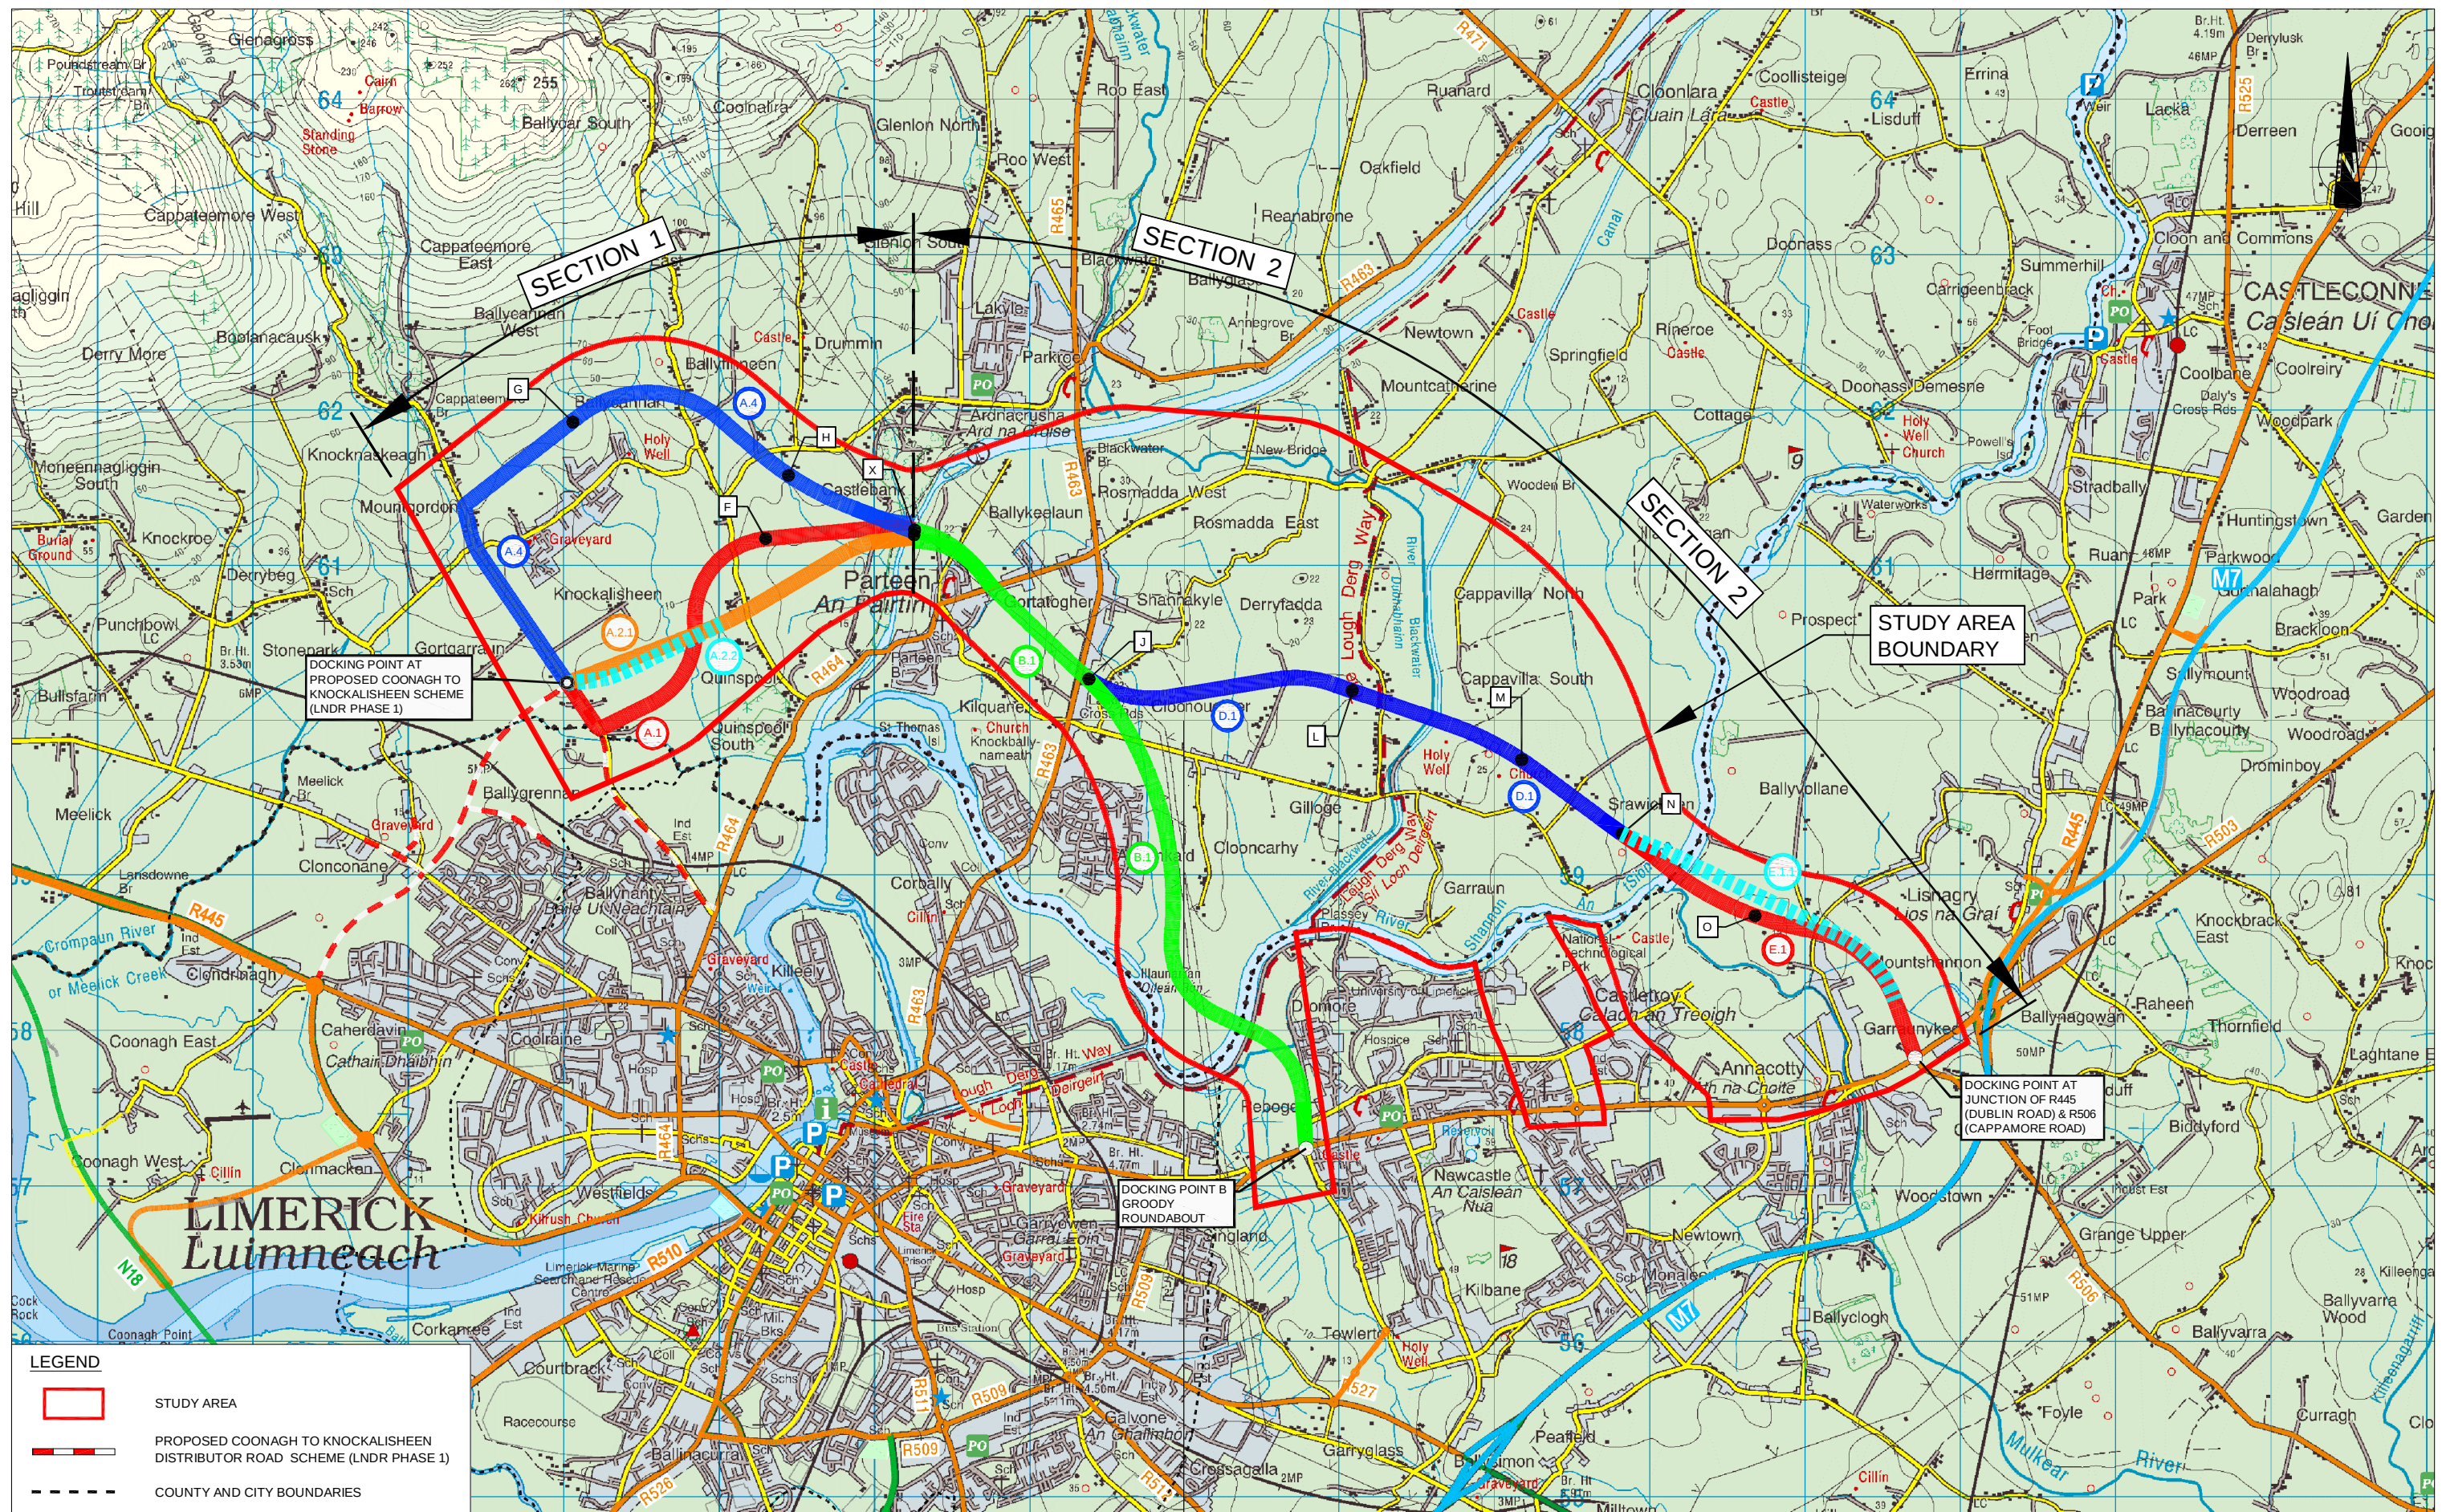

No.	Revision	Stage	Date	By	Chkd	Appd
1	PRELIMINARY	APPROVAL				
2	TENDER	CONSTRUCTION				



LEGEND

STUDY AREA

DEVELOPED EMERGING
PREFERRED ROUTE CORRIDOR

KEY PLAN

SHEET 1

SHEET 2



Comhairle Contae an Chláir
Clare County Council



LIMERICK CITY COUNCIL
COMHAIRLE CATHRACH LUIMNIGH



An Roinn Iompair
Turasóireachta agus Spóirt
Department of Transport,
Tourism and Sport

No.	Revision	Date	By	Chk'd	App'd
	Stage				
PRELIMINARY					
APPROVAL					
TENDER					
CONSTRUCTION					



Roughan & O'Donovan
Consulting Engineers
Civil - Structural - Transportation - Environmental



MRG
consulting engineers

Malone O'Regan McGillicuddy
CIVIL AND STRUCTURAL ENGINEERS

Arena House, Arena Road,
Sandyford, Dublin 18.
Tel : +353 1 294 0800
Fax : +353 1 294 0820
e-mail : info@rod.ie
www.roughanodonovan.com


No.4 Day Place, Tralee, Co. Kerry
Telephone : (066) 7123330
Telefax : (066) 7123394
E-Mail : info@mrge.ie

Designed:	LF	Checked:	MC	Approved:	RTP	Status:	WORK IN PROGRESS
-----------	----	----------	----	-----------	-----	---------	------------------

Project Title LIMERICK NORTHERN DISTRIBUTOR ROAD			
Drawing Title DEVELOPMENT OF THE EMERGING PREFERRED ROUTE CORRIDOR SHEET 2 OF 3			
Drawn:	RE	Job No:	10194
Scale:	1:20,000 @ A3	Date:	SEPTEMBER 2012
Drawing No:	RCSR-604	Rev:	

DO NOT SCALE USE FIGURED DIMENSIONS ONLY

Ordnance Survey Ireland Licence No EN 0006512
© Ordnance Survey Ireland and Government of Ireland.
Sep 20, 2012 - 12:59pm Drawing Location: L:\acaddwg\2010\10194\DRG\03-RSR\Final Issue\RCSR-604.dwg

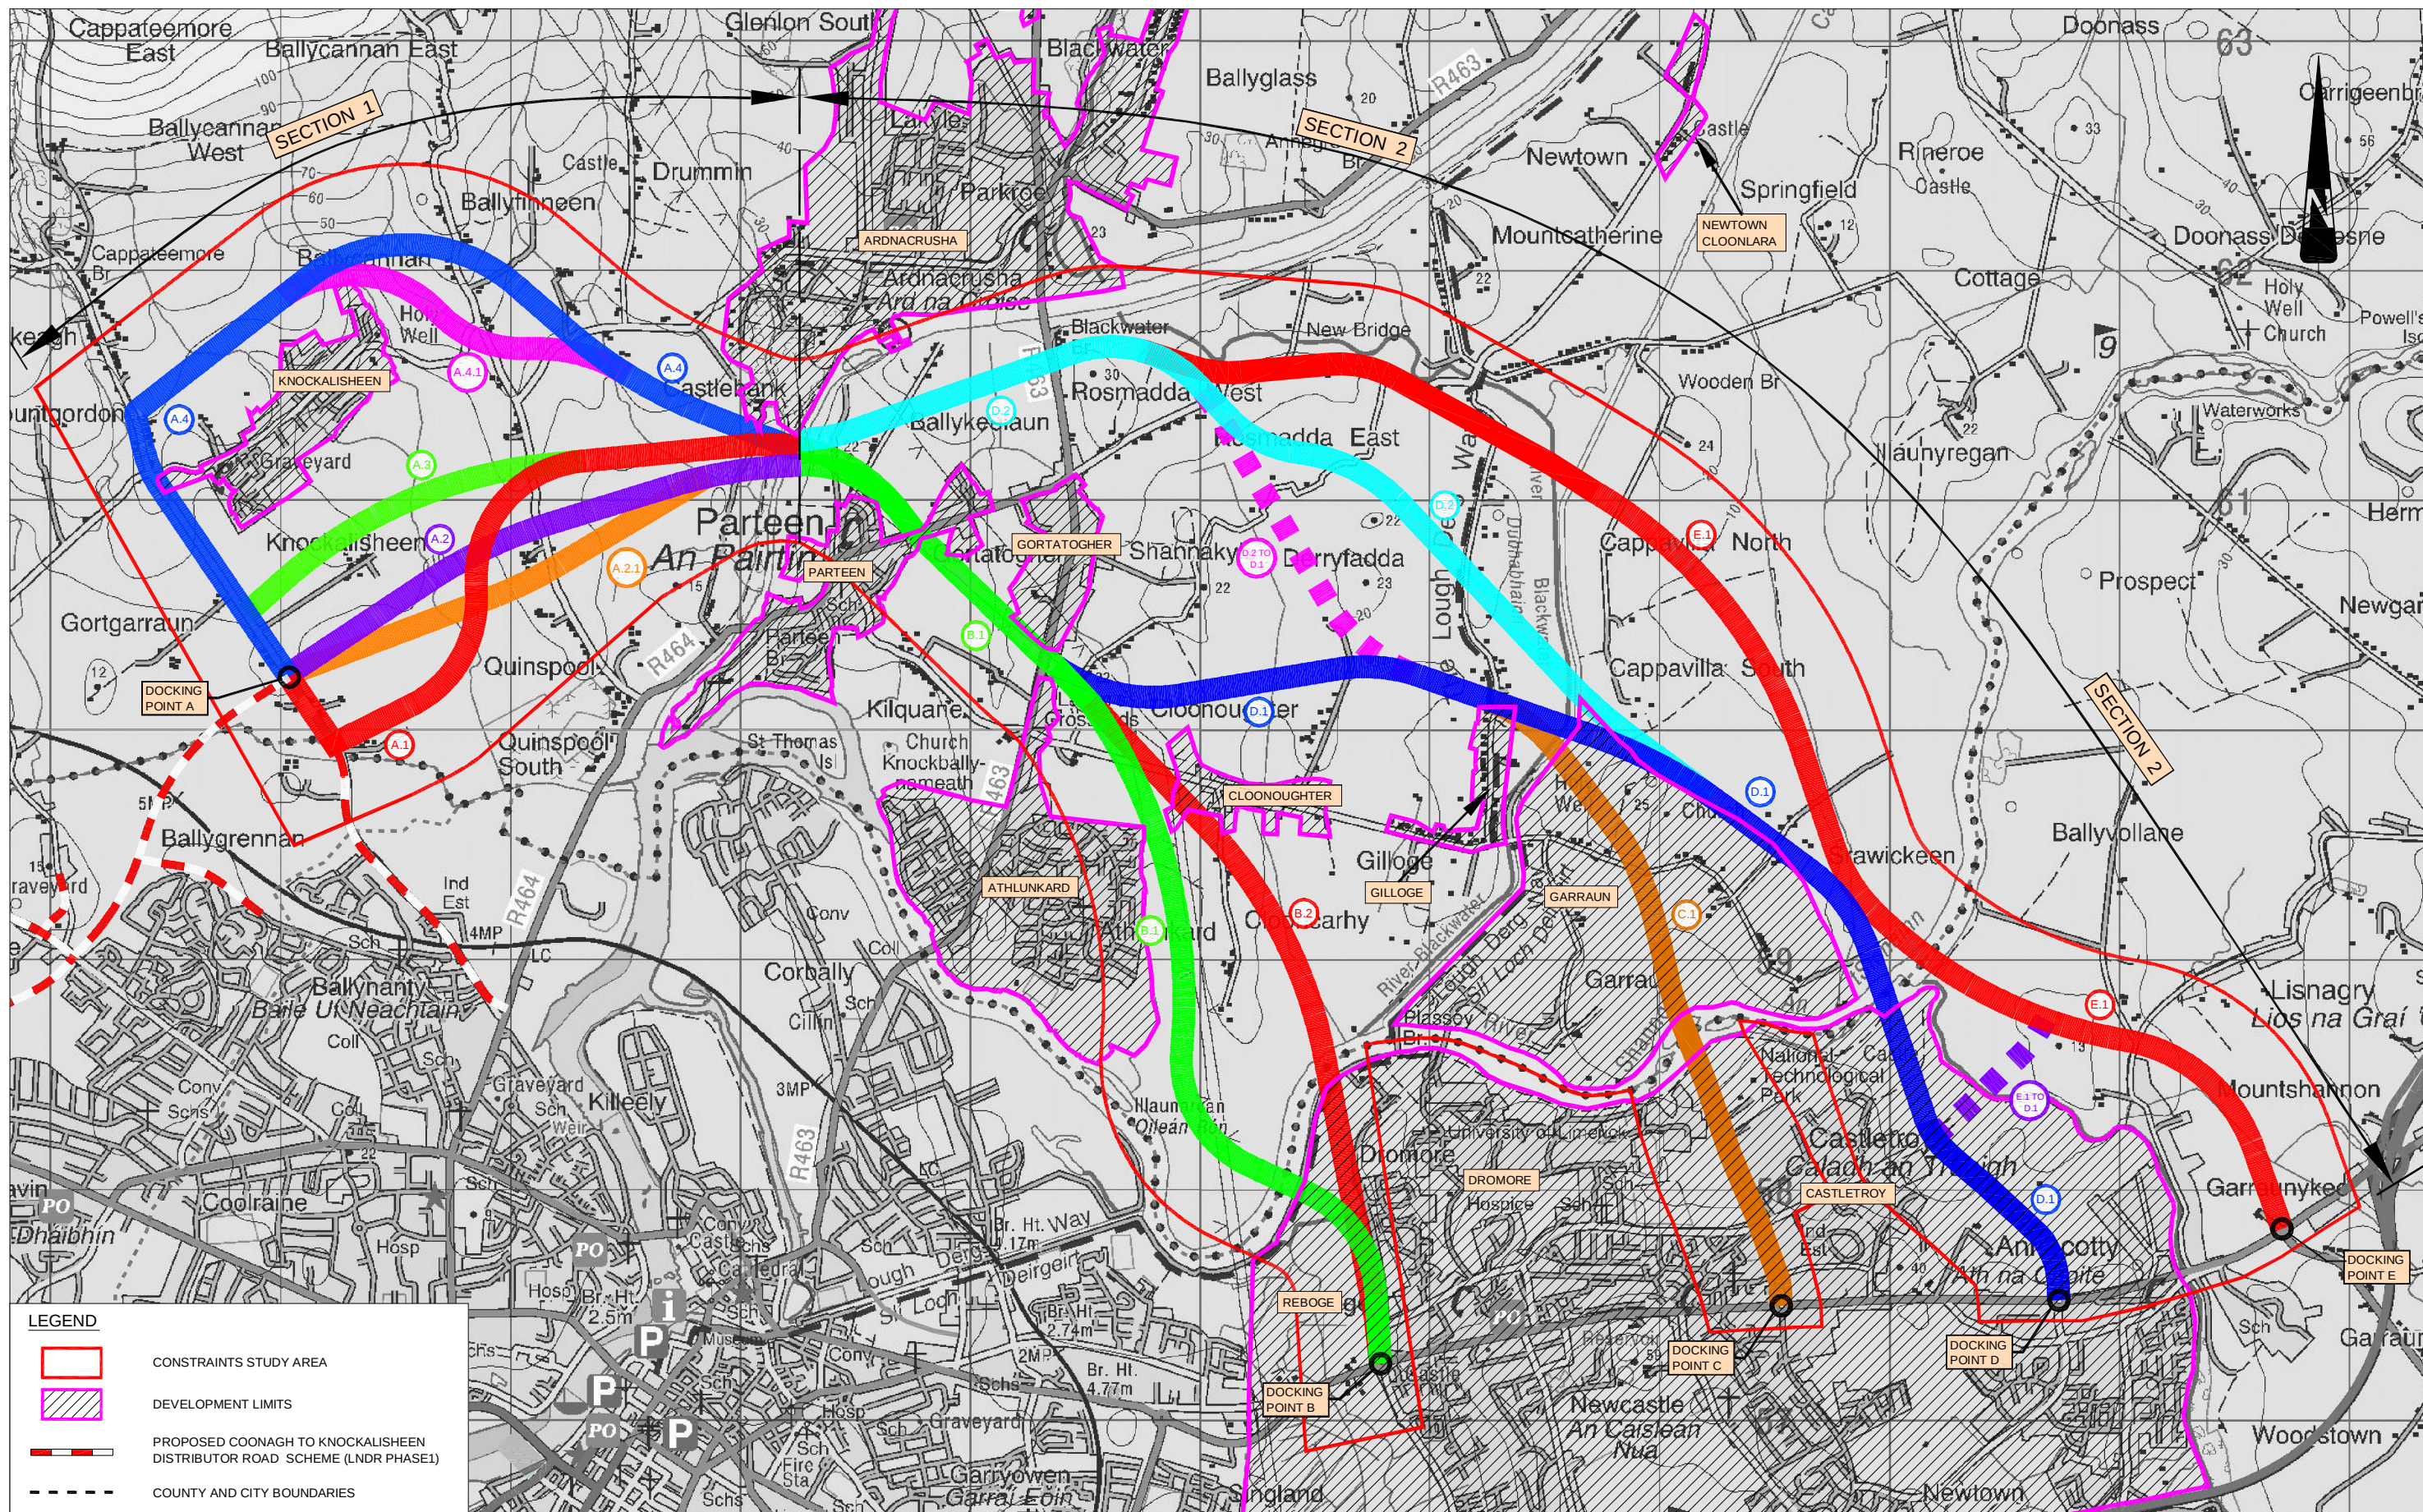



LIMERICK CITY COUNCIL
COMHAIRLE CATHRACH LUIMNIGH



An Roinn Iompair
Turasoireachta agus Spóirt
Department of Transport,
Tourism and Sport

No.	Revision	Date	By	Chkd	App'd
1	PRELIMINARY				
2	APPROVAL				
3	TENDER				
4	CONSTRUCTION				



Roughan & O'Donovan
Consulting Engineers
Civil, Structural, Transportation & Environmental
No 4 Day Place, Tralee, Co. Kerry
Telephone: (066) 7123130
Telex: (066) 1223364
E-Mail: info@rmg.ie
www.roughanodonovan.com





MRG
consulting engineers
Malone O'Regan McGillicuddy
CIVIL AND STRUCTURAL ENGINEERS

Designed:	Checked:	Approved:	Status:
LF	MC	RTP	WORK IN PROGRESS

Project Title			
LIMERICK NORTHERN DISTRIBUTOR ROAD			
Drawing Title			
DEVELOPMENT LIMITS			
Drawn:	Job No:	Drawing No:	Rev:
RE	10194	RCSR-701	
Scale:	Date:		
1:30,000 @ A3	SEPTEMBER 2012		


DO NOT SCALE USE FIGURED DIMENSIONS ONLY

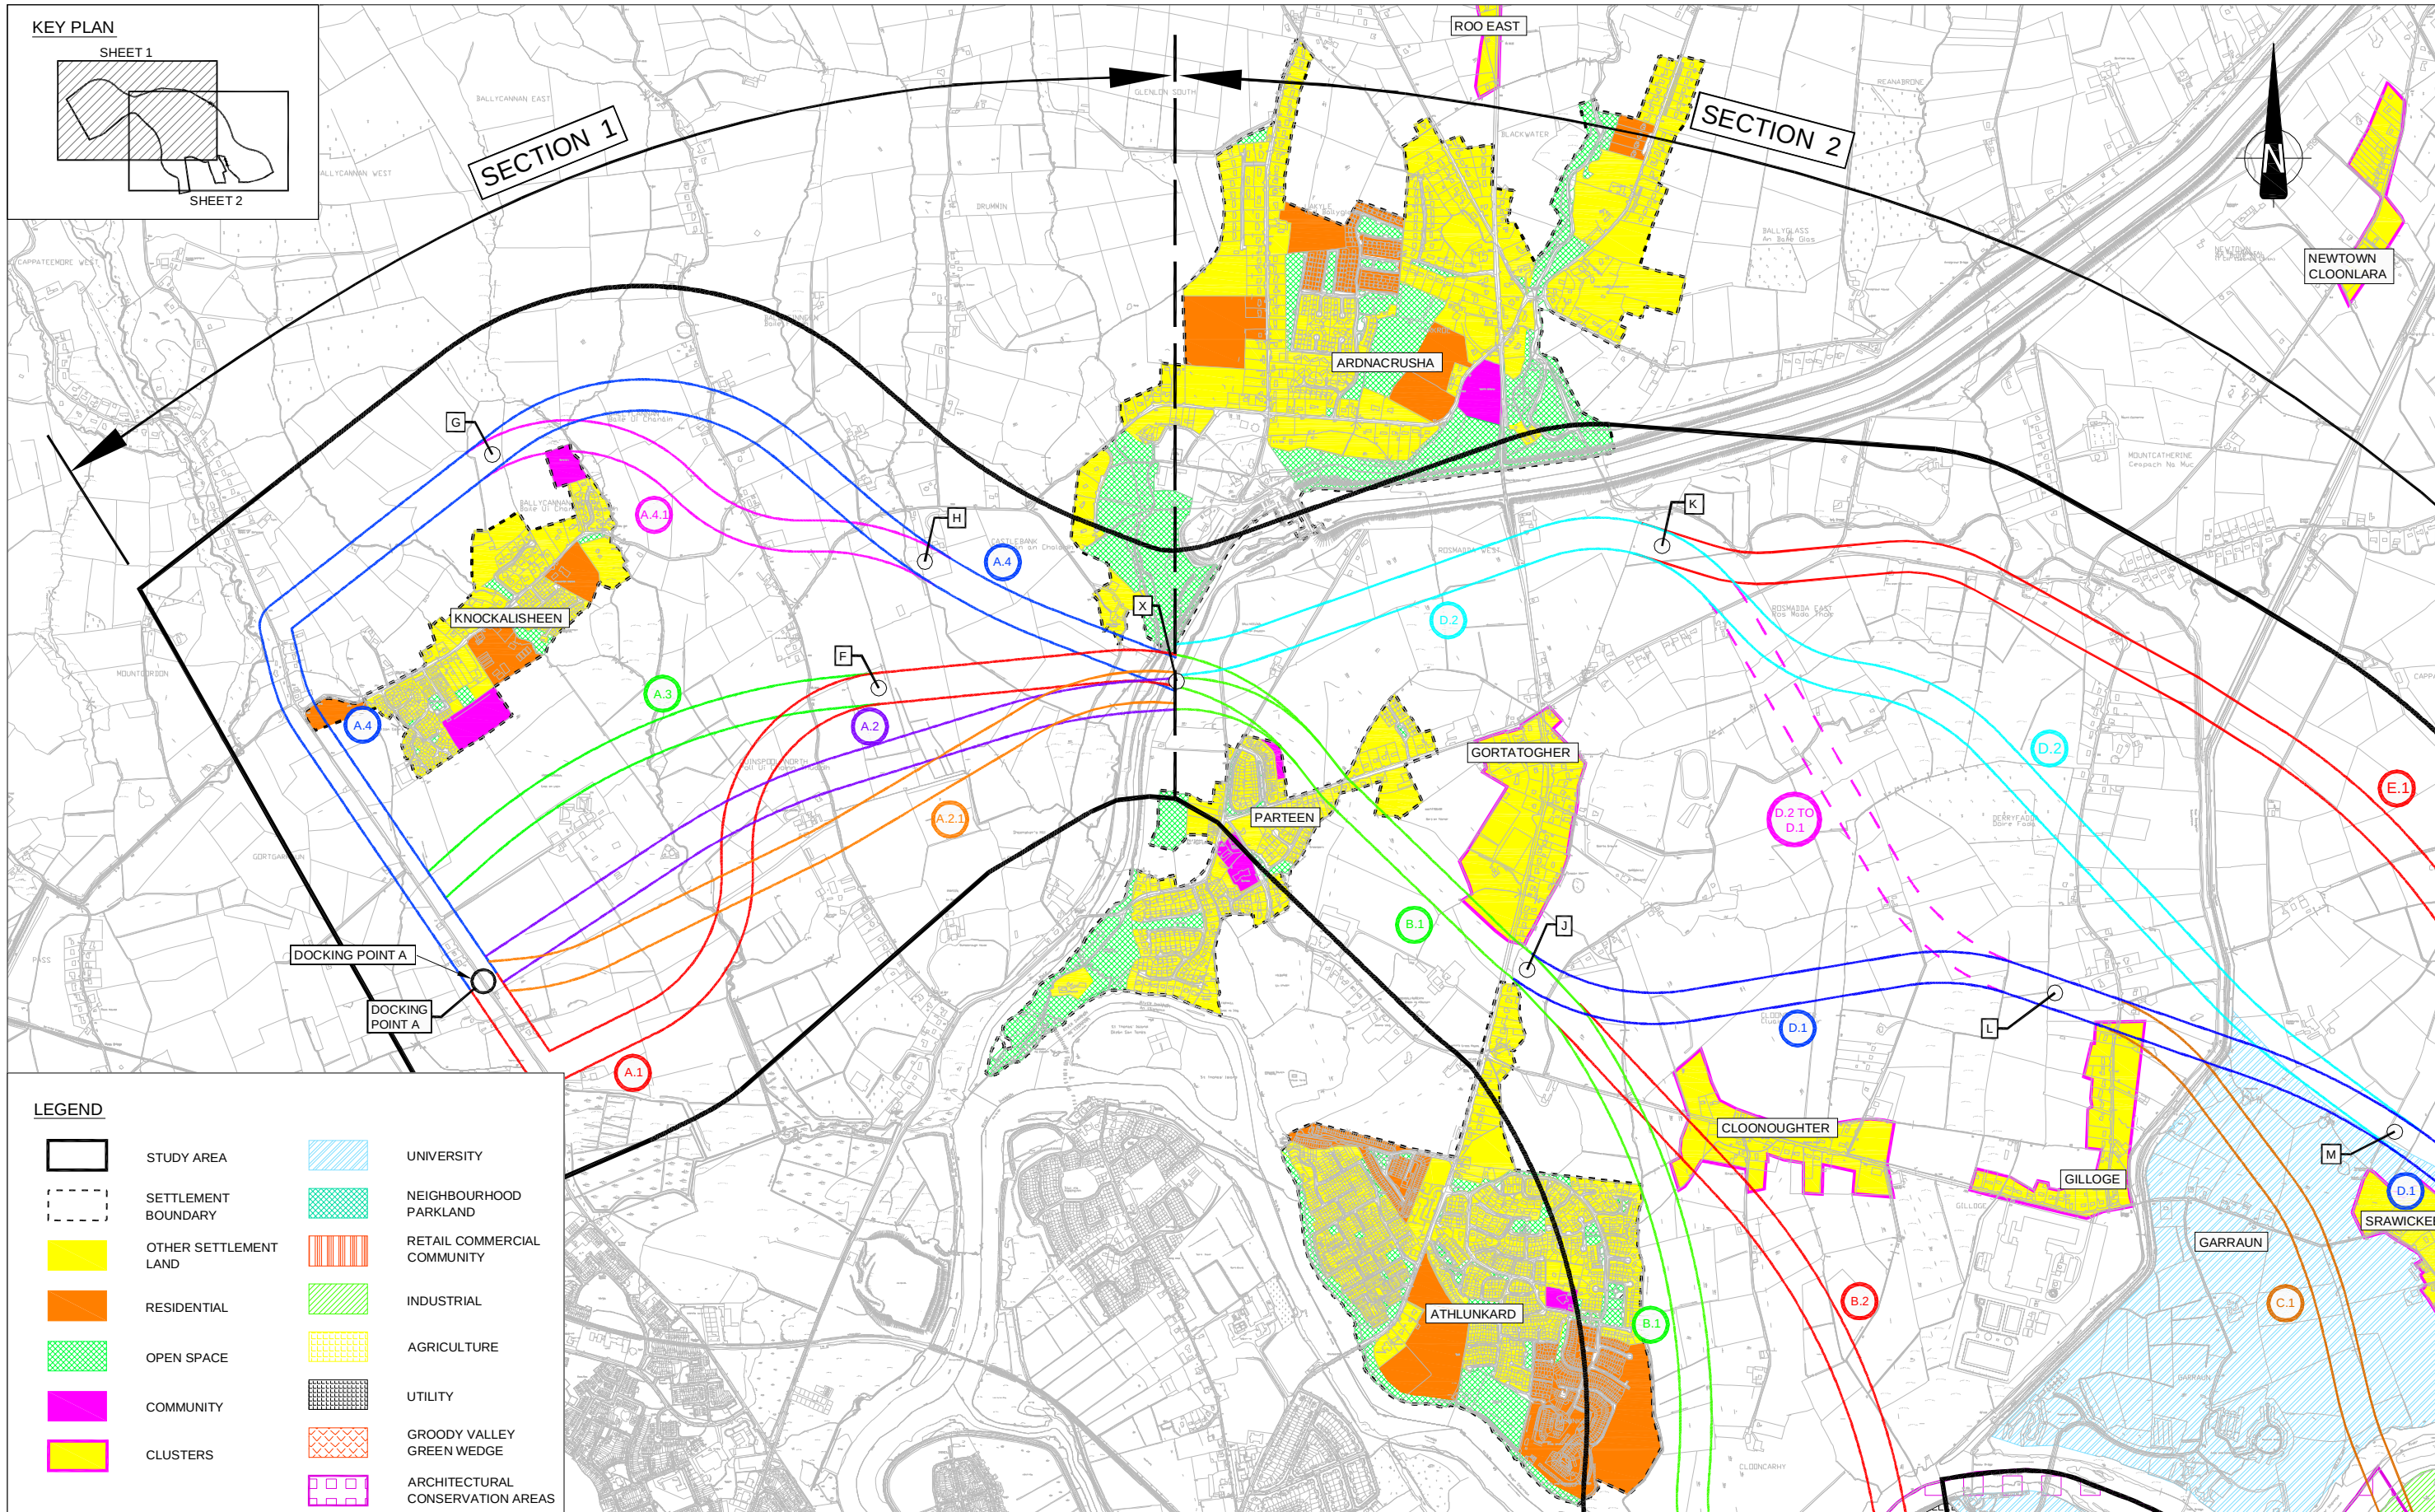

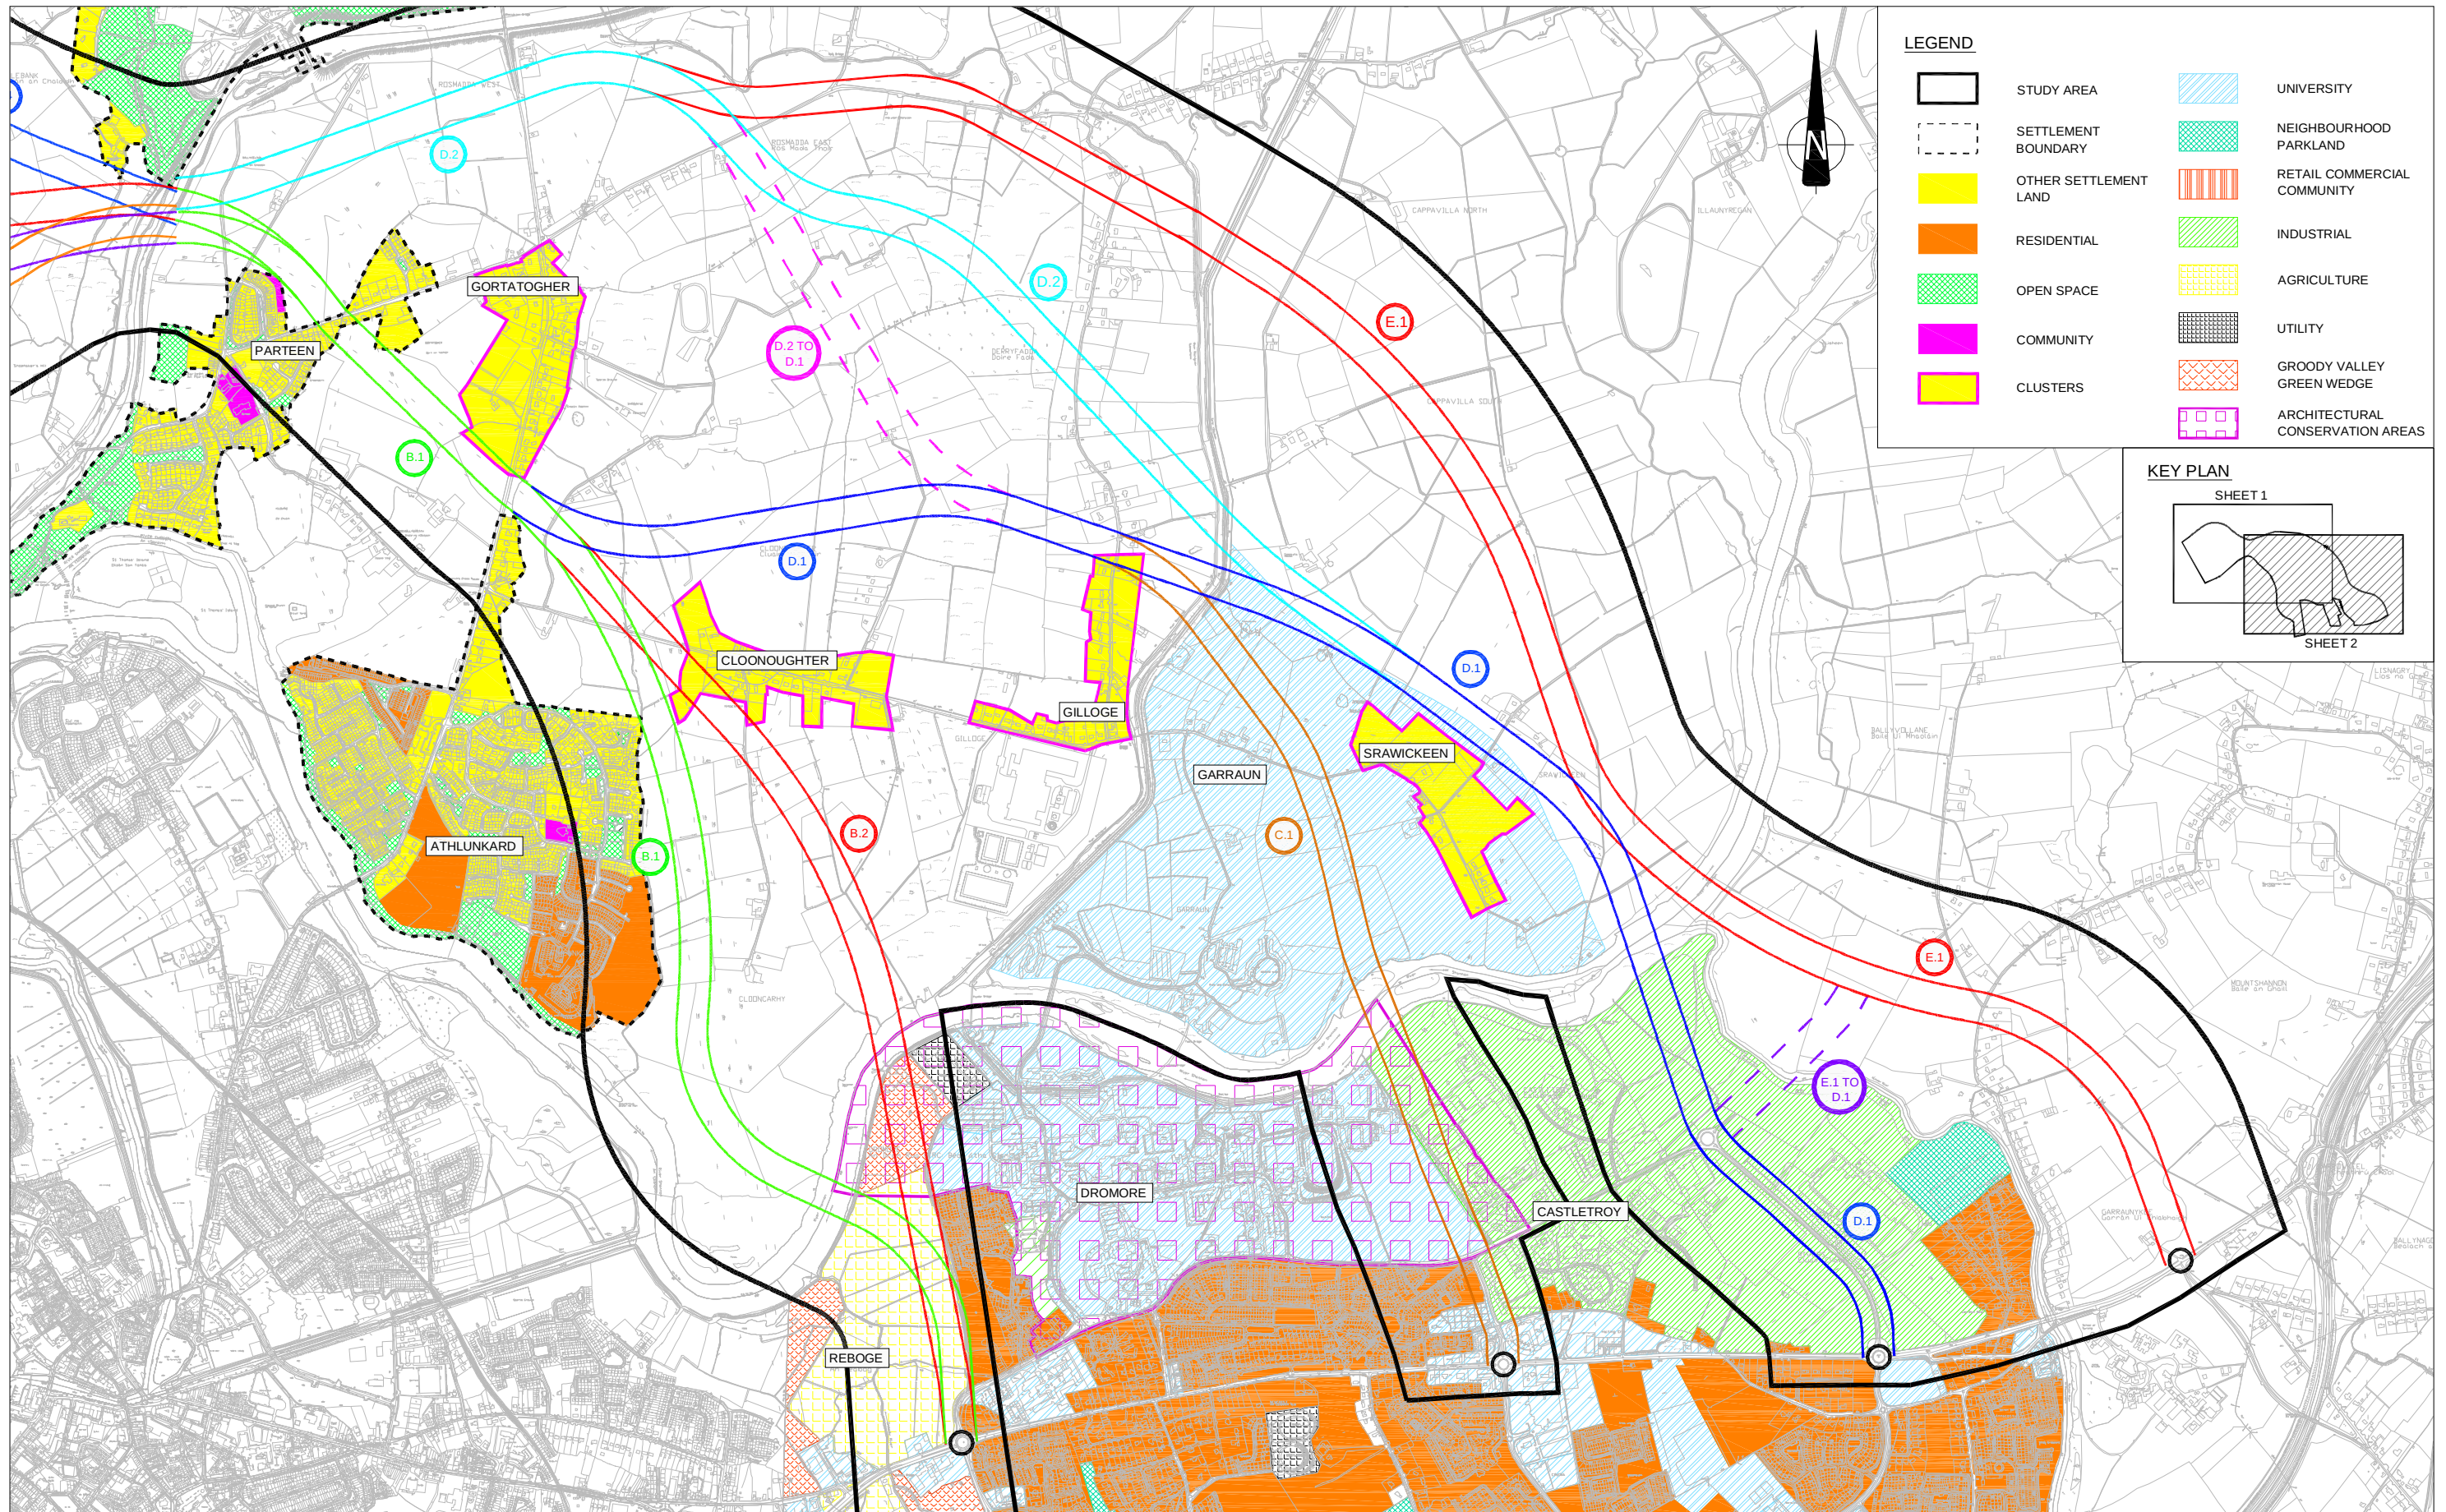


LEGEND

	STUDY AREA		UNIVERSITY
	SETTLEMENT BOUNDARY		NEIGHBOURHOOD PARKLAND
	OTHER SETTLEMENT LAND		RETAIL COMMERCIAL COMMUNITY
	RESIDENTIAL		INDUSTRIAL
	OPEN SPACE		AGRICULTURE
	COMMUNITY		UTILITY
	CLUSTERS		GROODY VALLEY GREEN WEDGE
			ARCHITECTURAL CONSERVATION AREAS

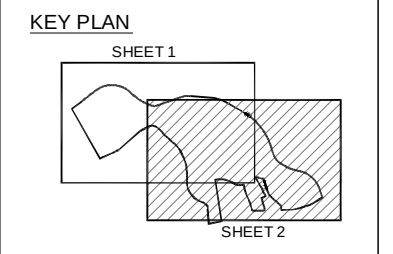

 LIMERICK CITY COUNCIL COMHAIRLE CATHRACH LUIMNIGH	 An Roinn Iompair Turasóireachta agus Spóirt Department of Transport, Tourism and Sport	<table border="1"><tr><td>No.</td><td>Revision</td><td>Date</td><td>By</td><td>Chkd</td><td>App'd</td></tr><tr><td></td><td>Stage</td><td></td><td></td><td></td><td></td></tr><tr><td>PRELIMINARY</td><td></td><td></td><td></td><td></td><td></td></tr><tr><td>APPROVAL</td><td></td><td></td><td></td><td></td><td></td></tr><tr><td>TENDER</td><td></td><td></td><td></td><td></td><td></td></tr><tr><td>CONSTRUCTION</td><td></td><td></td><td></td><td></td><td></td></tr></table>	No.	Revision	Date	By	Chkd	App'd		Stage					PRELIMINARY						APPROVAL						TENDER						CONSTRUCTION						<table border="0"><tr><td> Roughan & O'Donovan Consulting Engineers Civil - Structural - Transportation - Environmental No. 4 Day Place, Tralee, Co. Kerry Telephone : (066) 7123130 Telex : (066) 1223364 E-Mail : info@rmg.ie Malone O'Regan McGillicuddy CIVIL AND STRUCTURAL ENGINEERS</td><td>Arena House, Arena Road, Sandyford, Dublin 18. Tel : +353 1 294 0800 Fax : +353 1 294 0820 e-mail : info@rod.ie www.roughanodonovan.com</td></tr></table>	 Roughan & O'Donovan Consulting Engineers Civil - Structural - Transportation - Environmental No. 4 Day Place, Tralee, Co. Kerry Telephone : (066) 7123130 Telex : (066) 1223364 E-Mail : info@rmg.ie Malone O'Regan McGillicuddy CIVIL AND STRUCTURAL ENGINEERS	Arena House, Arena Road, Sandyford, Dublin 18. Tel : +353 1 294 0800 Fax : +353 1 294 0820 e-mail : info@rod.ie www.roughanodonovan.com	<table border="0"><tr><td colspan="4">Project Title LIMERICK NORTHERN DISTRIBUTOR ROAD</td></tr><tr><td colspan="4">Drawing Title ZONING STRATEGY SHEET 2 OF 2</td></tr><tr><td>Drawn: RE</td><td>Job No: 10194</td><td>Drawing No: RCSR-703</td><td>Rev:</td></tr><tr><td>Scale: 1:20,000 @ A3</td><td>Date: SEPTEMBER 2012</td><td></td><td></td></tr></table>	Project Title LIMERICK NORTHERN DISTRIBUTOR ROAD				Drawing Title ZONING STRATEGY SHEET 2 OF 2				Drawn: RE	Job No: 10194	Drawing No: RCSR-703	Rev:	Scale: 1:20,000 @ A3	Date: SEPTEMBER 2012		
No.	Revision	Date	By	Chkd	App'd	
	Stage	
PRELIMINARY	
APPROVAL	
TENDER	
CONSTRUCTION	
 Roughan & O'Donovan Consulting Engineers Civil - Structural - Transportation - Environmental No. 4 Day Place, Tralee, Co. Kerry Telephone : (066) 7123130 Telex : (066) 1223364 E-Mail : info@rmg.ie Malone O'Regan McGillicuddy CIVIL AND STRUCTURAL ENGINEERS	Arena House, Arena Road, Sandyford, Dublin 18. Tel : +353 1 294 0800 Fax : +353 1 294 0820 e-mail : info@rod.ie www.roughanodonovan.com	
Project Title LIMERICK NORTHERN DISTRIBUTOR ROAD	
Drawing Title ZONING STRATEGY SHEET 2 OF 2	
Drawn: RE	Job No: 10194	Drawing No: RCSR-703	Rev:	
Scale: 1:20,000 @ A3	Date: SEPTEMBER 2012	

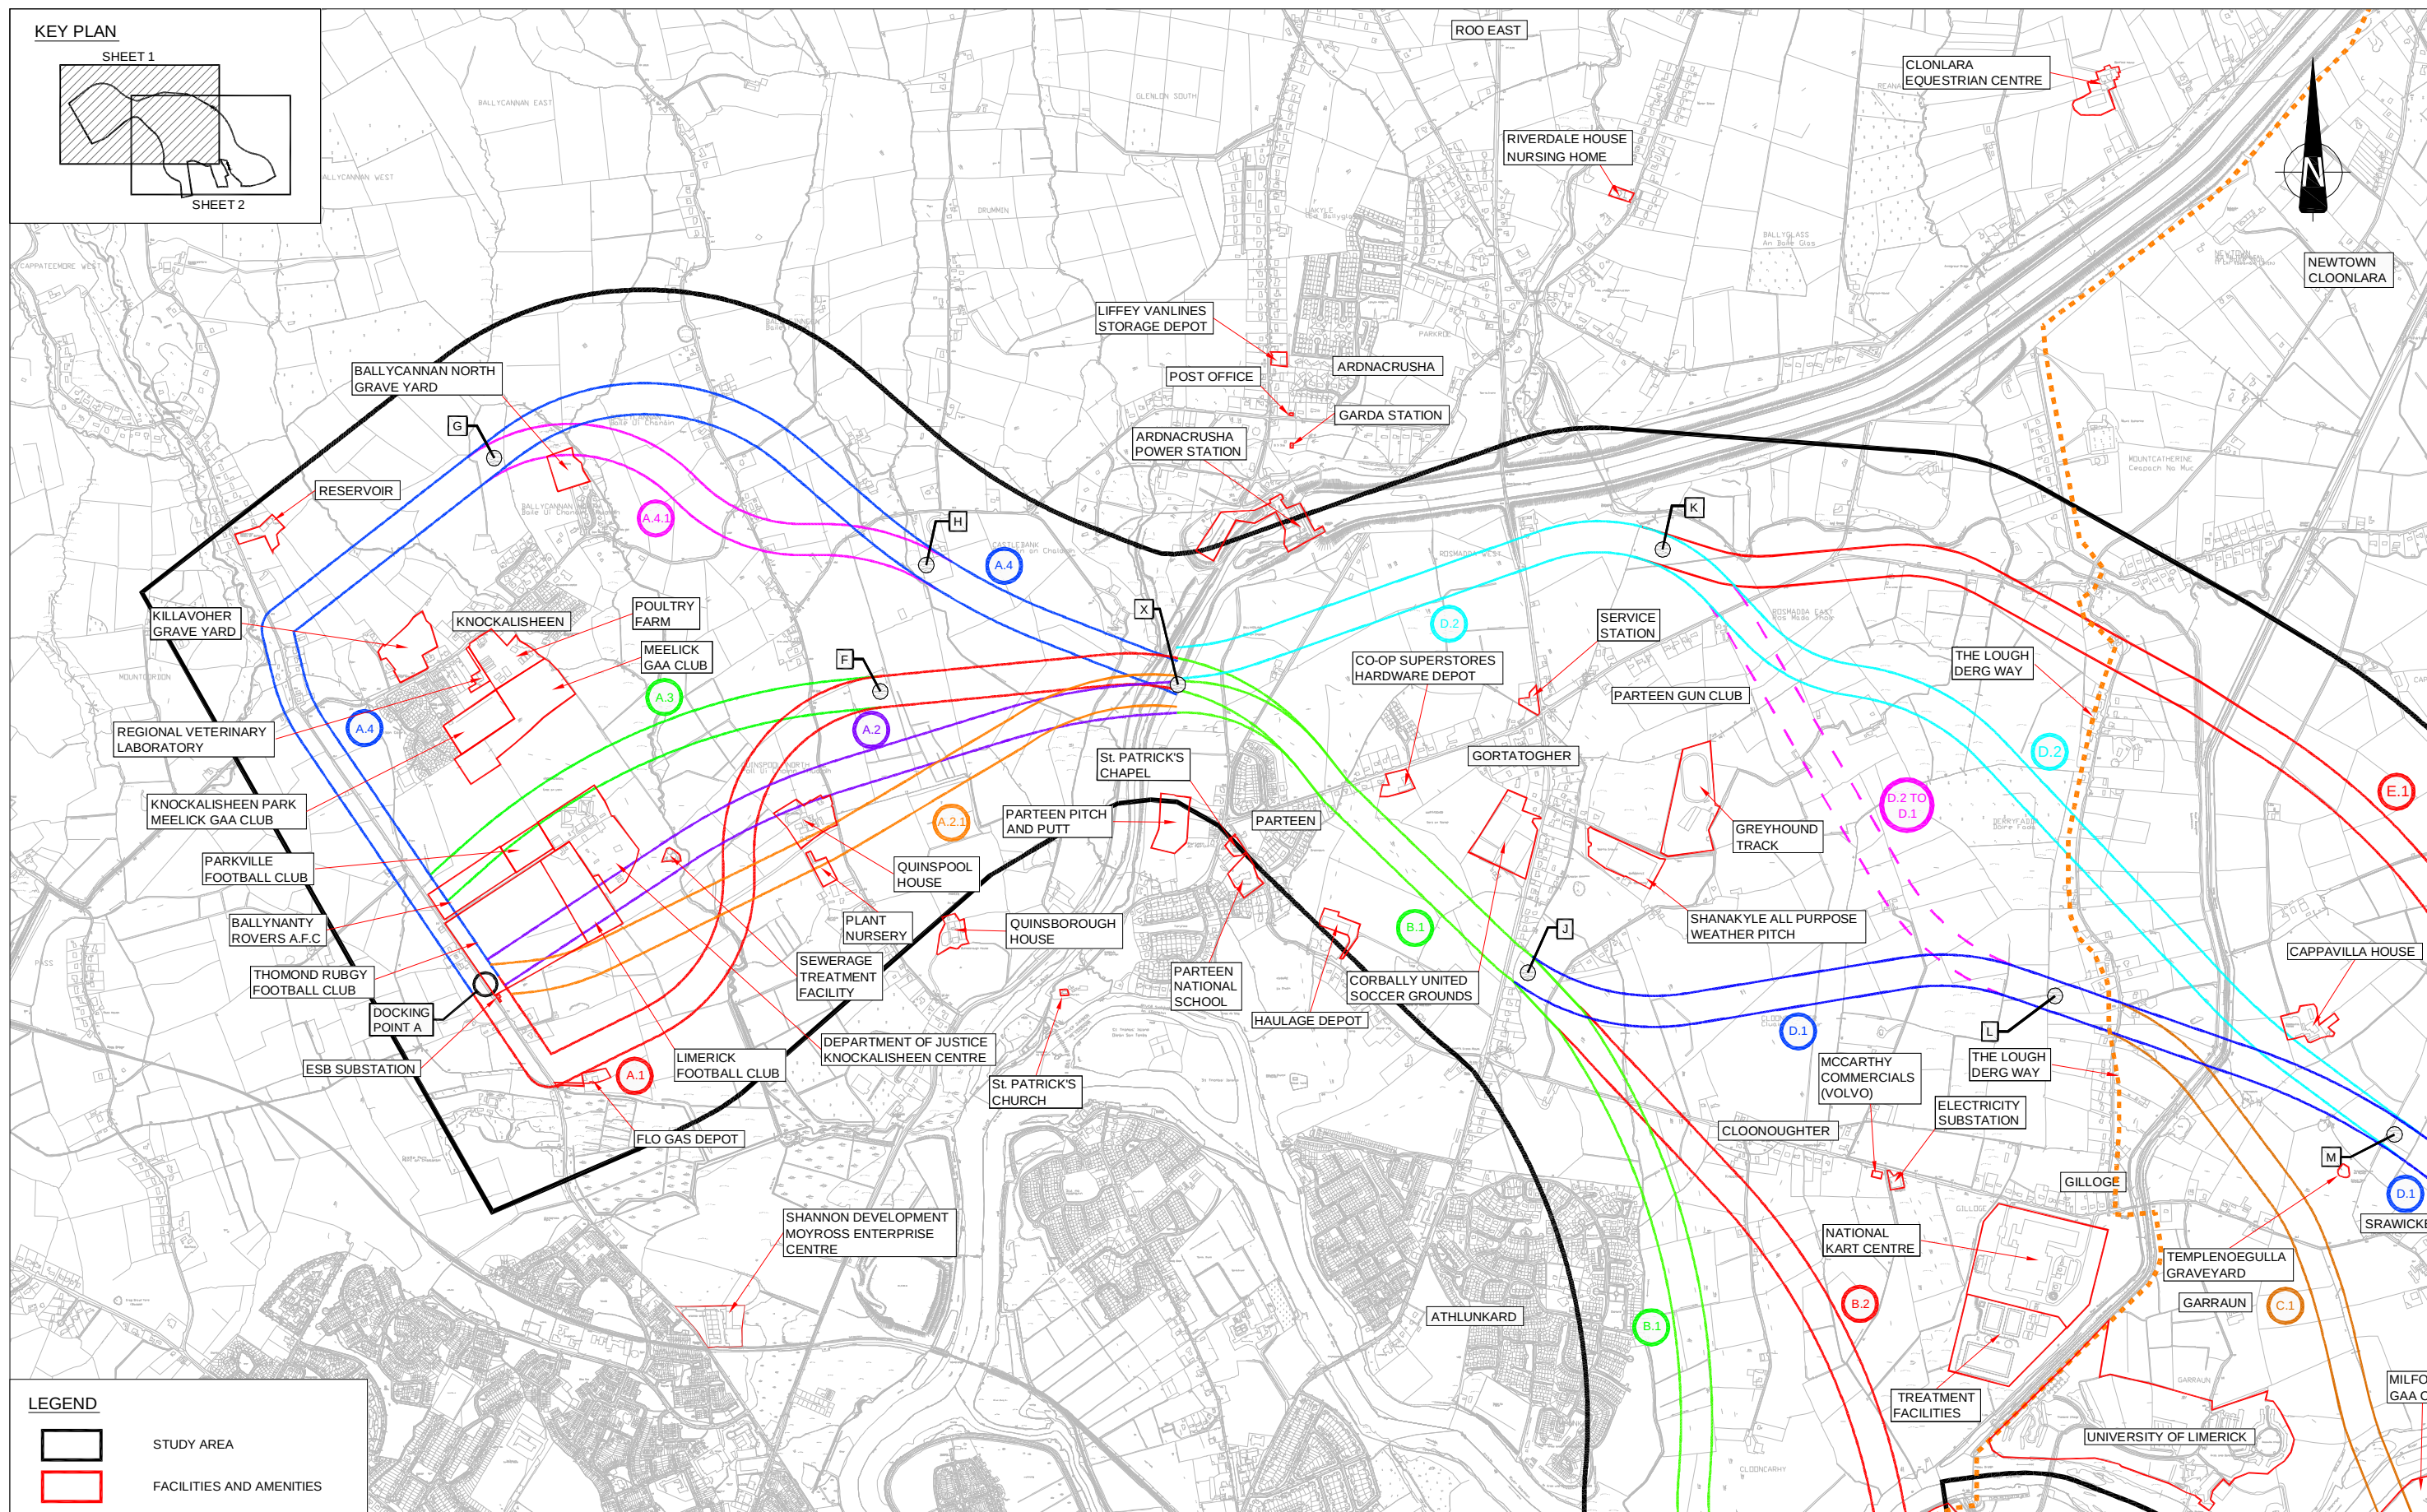

**An Roinn Iompair
Turasóireachta agus Spóirt**

Department of Transport,
Tourism and Sport

No.	Revision Stage	Date	By	Cht'd Date	Af
	PRELIMINARY				
	APPROVAL				
	TENDER				
	CONSTRUCTION				



Malone O'Regan McGillicuddy

Arena House, Arena Road,
Sandyford, Dublin 18.
Tel : +353 1 294 0800
Fax : +353 1 294 0820
e-mail : info@rod.ie
www.roughanodonovan.com

Drawing Title

LAND USE
SHEET 1 OF 2

Drawn: RE	Job No: 10194	Drawing No: RCSR-704	Rev:
Scale: 1:20,000 @ A3	Date: SEPTEMBER 2012		

Ordnance Survey Ireland Licence No EN 0006512
© Ordnance Survey Ireland and Government of Ireland

Sep 20, 2012 - 1:03pm Drawing Location: L:\acaddwg\2010\10194\Draw\03-RSR\Final Issue\RCSR-704.dwg

DO NOT SCALE USE FIGURED DIMENSIONS ONLY



**An Roinn Iompair
Turasóireachta agus Spóirt**

Department of Transport,
Tourism and Sport

No.		Revision		Date	By	Chk'd	App'd		
		Stage				Date	Ap		
PRELIMINARY									
APPROVAL									
TENDER									
CONSTRUCTION									



Roughan &
O'Donovan

Arena House, Arena Road,
Sandyford, Dublin 18.
Tel : +353 1 294 0800
Fax : +353 1 294 0820
e-mail : info@rod.ie
www.roughanodonovan.com

Consulting Engineers
CIVIL - Structural - Transportation - Environmental

MRG
consulting engineers

No. 4 Dr.
Telephone
Telefax
E-Mail

No.4 Day Place, Tralee, Co. Kerry
Telephone : (066) 7123130
Telefax : (066) 7123364
E-Mail : info@mrj.ie

CIVIL AND STRUCTURAL ENGINEERS


Designed:	LF	Checked:	MC	Approved:	RTP	Status:	WORK IN PROGRESS
-----------	----	----------	----	-----------	-----	---------	------------------

Project Title	LIMERICK NORTHERN DISTRIBUTOR ROAD
---------------	------------------------------------

Drawing Title

PLANNING APPLICATIONS GRANTED
SHEET 1 OF 2

Drawn: RE	Job No: 10194	Drawing No: RCSR-706	Rev:
Scale: 1:20,000 @ A3	Date: SEPTEMBER 2012		

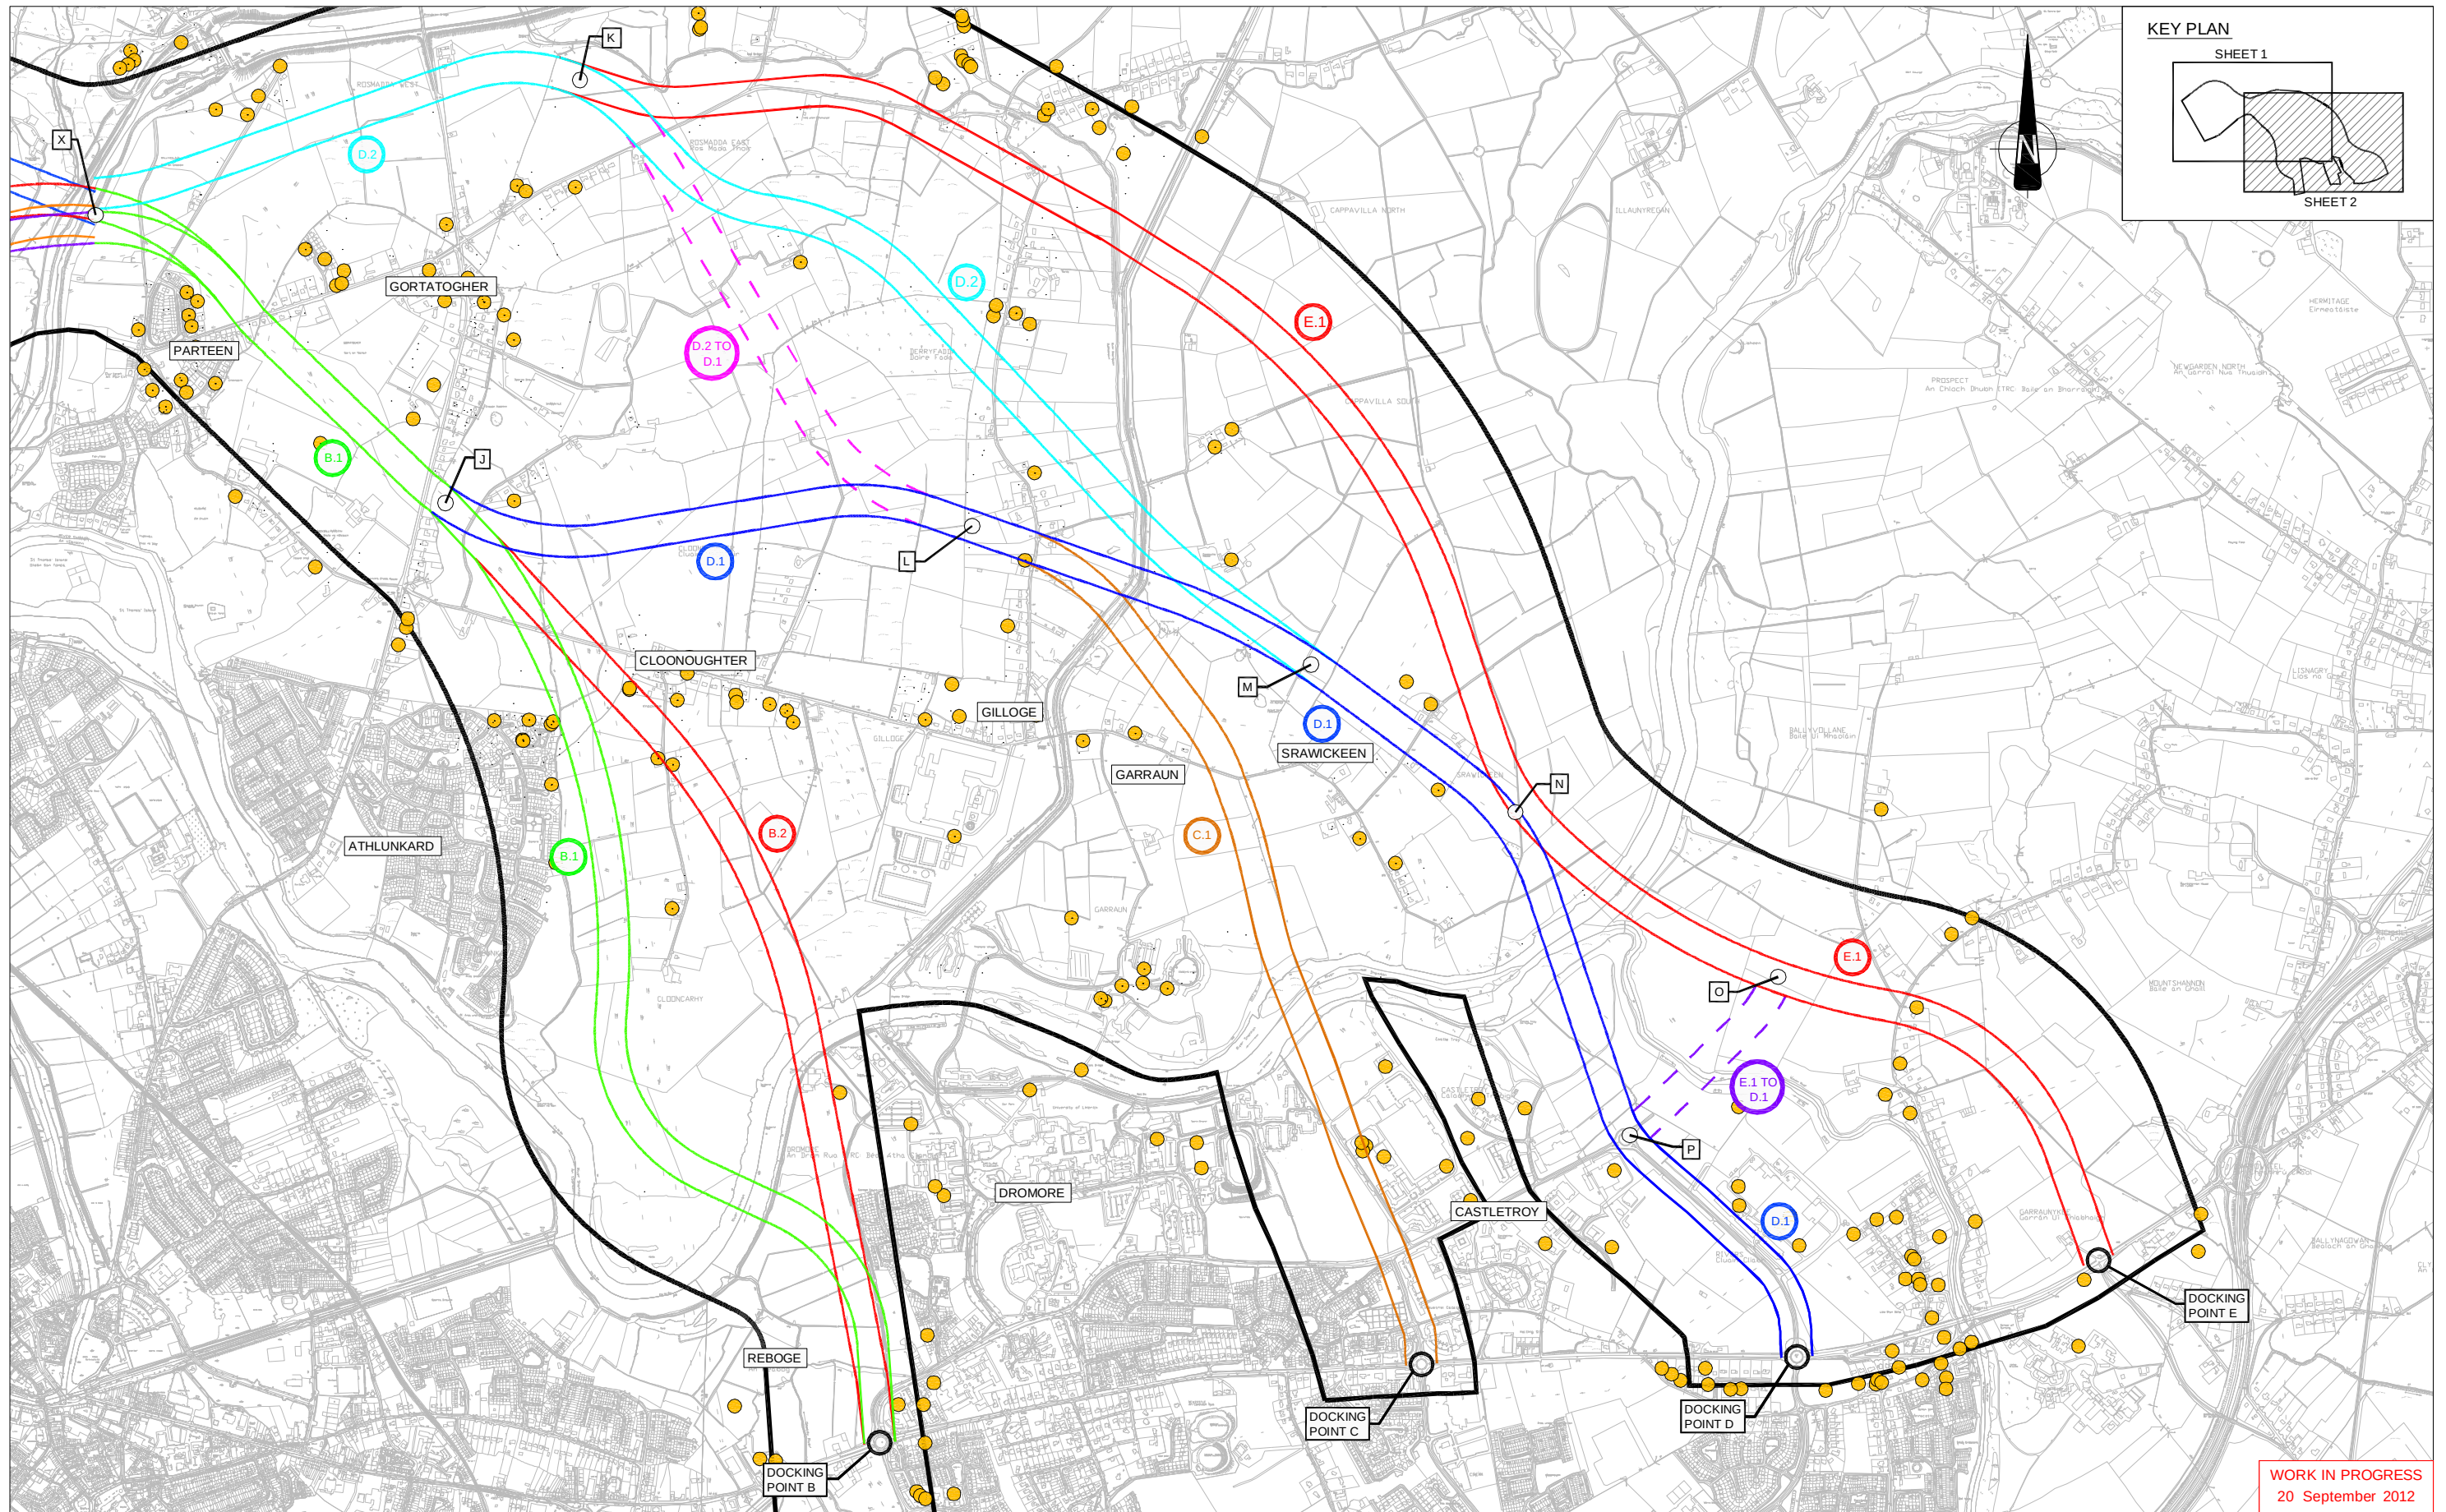

WORK IN PROGRESS
20 September 2012

 Comhairle Contae an Chláir Clare County Council		 LIMERICK CITY COUNCIL COMHAIRLE CATHRACH LUIMNIGH		 An Roinn Iompair Turasoireachta agus Spóirt Department of Transport, Tourism and Sport		<table border="1"><thead><tr><th>No.</th><th>Revision</th><th>Date</th><th>By</th><th>Chkd</th><th>App'd</th></tr></thead><tbody><tr><td>1</td><td>PRELIMINARY</td><td></td><td></td><td></td><td></td></tr><tr><td>2</td><td>APPROVAL</td><td></td><td></td><td></td><td></td></tr><tr><td>3</td><td>TENDER</td><td></td><td></td><td></td><td></td></tr><tr><td>4</td><td>CONSTRUCTION</td><td></td><td></td><td></td><td></td></tr></tbody></table>		No.	Revision	Date	By	Chkd	App'd	1	PRELIMINARY					2	APPROVAL					3	TENDER					4	CONSTRUCTION					 Roughan & O'Donovan Consulting Engineers Civil - Structural - Transportation - Environmental No 4 Day Place, Tralee, Co. Kerry Telephone : (066) 712330 Telex : (066) 122304 E-Mail : info@rmg.ie Malone O'Regan McGillicuddy CIVIL AND STRUCTURAL ENGINEERS		<table border="1"><thead><tr><th>Project Title</th><th>Drawing Title</th><th>Drawn</th><th>Job No.</th><th>Drawing No.</th><th>Rev.</th></tr></thead><tbody><tr><td>LIMERICK NORTHERN DISTRIBUTOR ROAD</td><td>PLANNING APPLICATIONS GRANTED SHEET 2 OF 2</td><td>RE</td><td>10194</td><td>RCSR-707</td><td></td></tr></tbody></table>		Project Title	Drawing Title	Drawn	Job No.	Drawing No.	Rev.	LIMERICK NORTHERN DISTRIBUTOR ROAD	PLANNING APPLICATIONS GRANTED SHEET 2 OF 2	RE	10194	RCSR-707	
No.	Revision	Date	By	Chkd	App'd	
1	PRELIMINARY	
2	APPROVAL	
3	TENDER	
4	CONSTRUCTION	
Project Title	Drawing Title	Drawn	Job No.	Drawing No.	Rev.	
LIMERICK NORTHERN DISTRIBUTOR ROAD	PLANNING APPLICATIONS GRANTED SHEET 2 OF 2	RE	10194	RCSR-707	
Ordnance Survey Ireland Licence No EN 0006512 © Ordnance Survey Ireland and Government of Ireland.						Scale: 1:20,000 @ A3 Date: 13-10-10 Status: WORK IN PROGRESS	

DO NOT SCALE USE FIGURED DIMENSIONS ONLY

