A1

LEGEND	
ELEMENT	*SHOWN AS*
SITE BOUNDARY	
LEVELS	
EXISTING LEVELS	
GROUND	

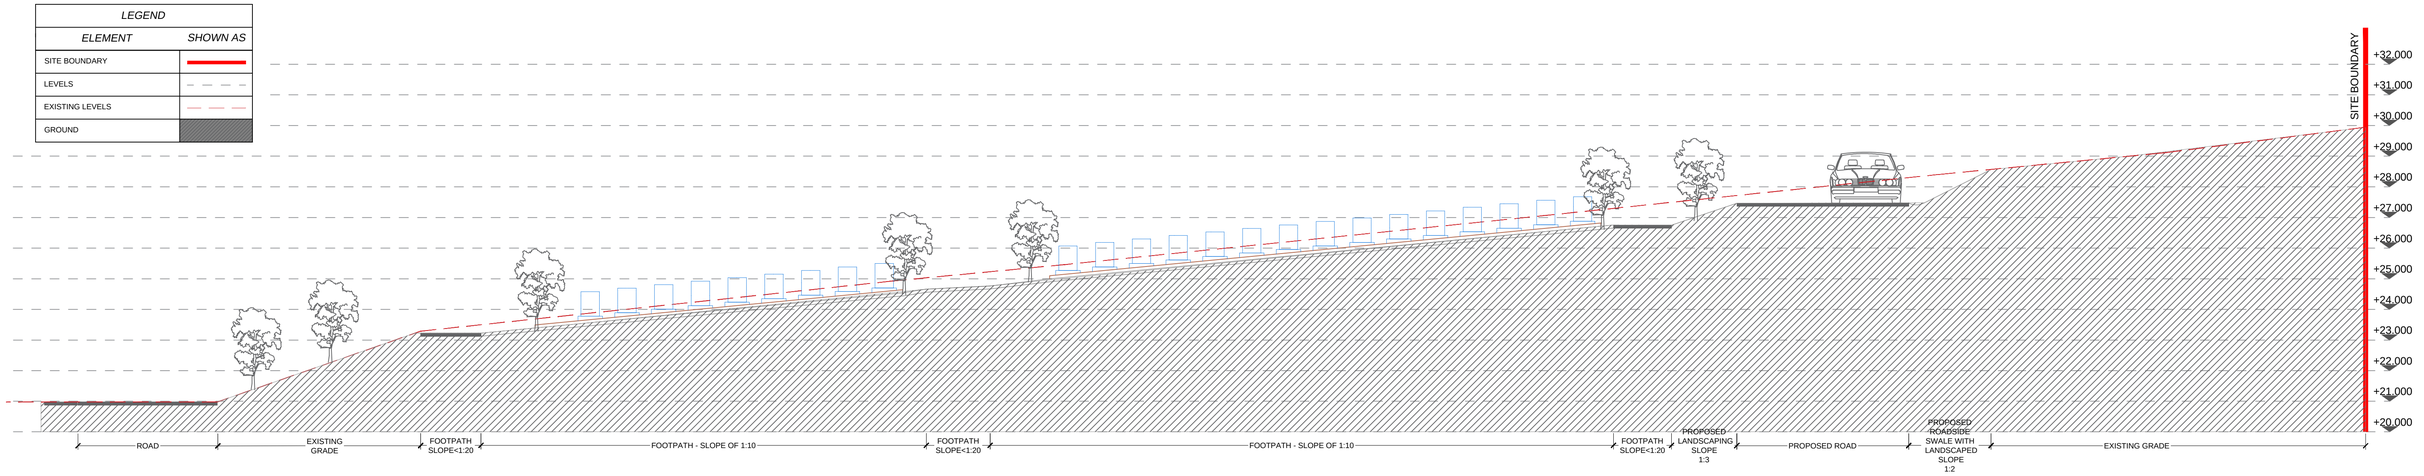

SECTION A-A

SCALE 1:100

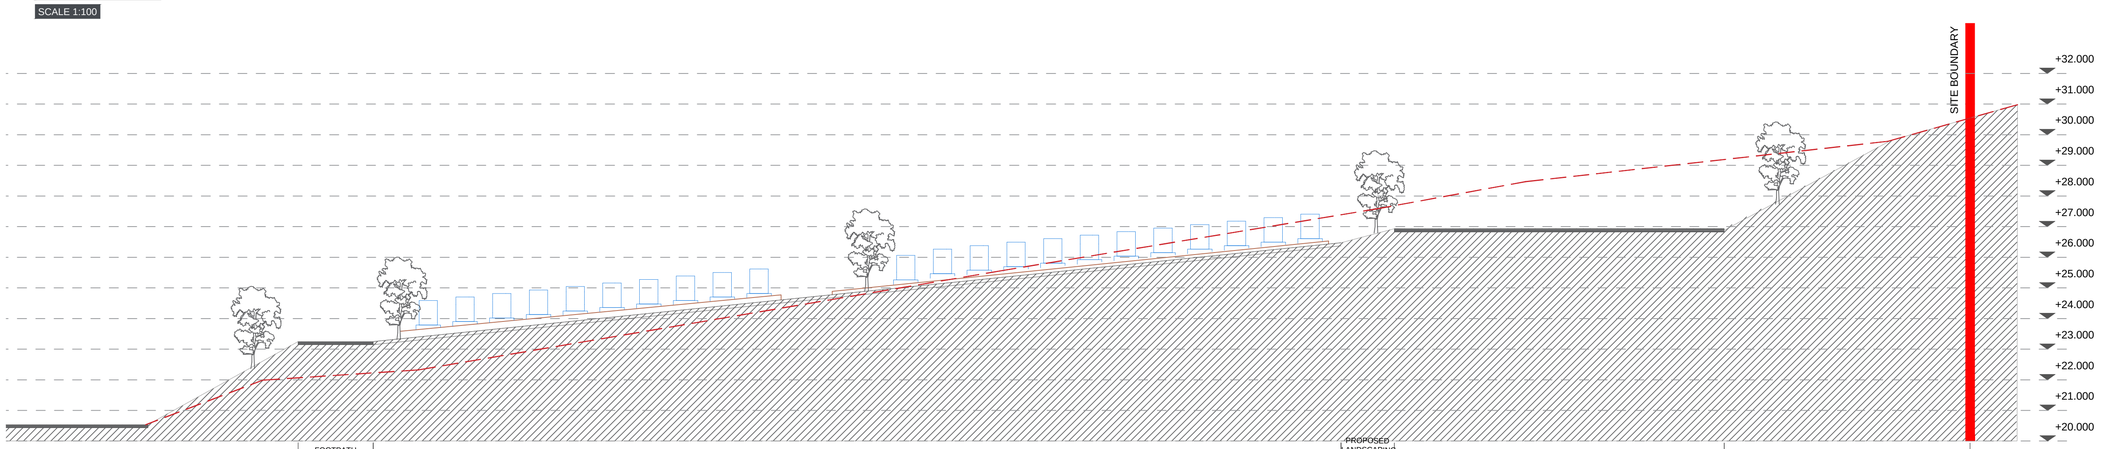

SECTION B-B

SCALE 1:100

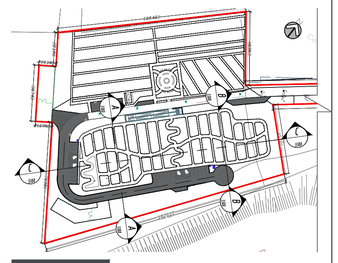

KEY PLAN

SCALE 1:2000

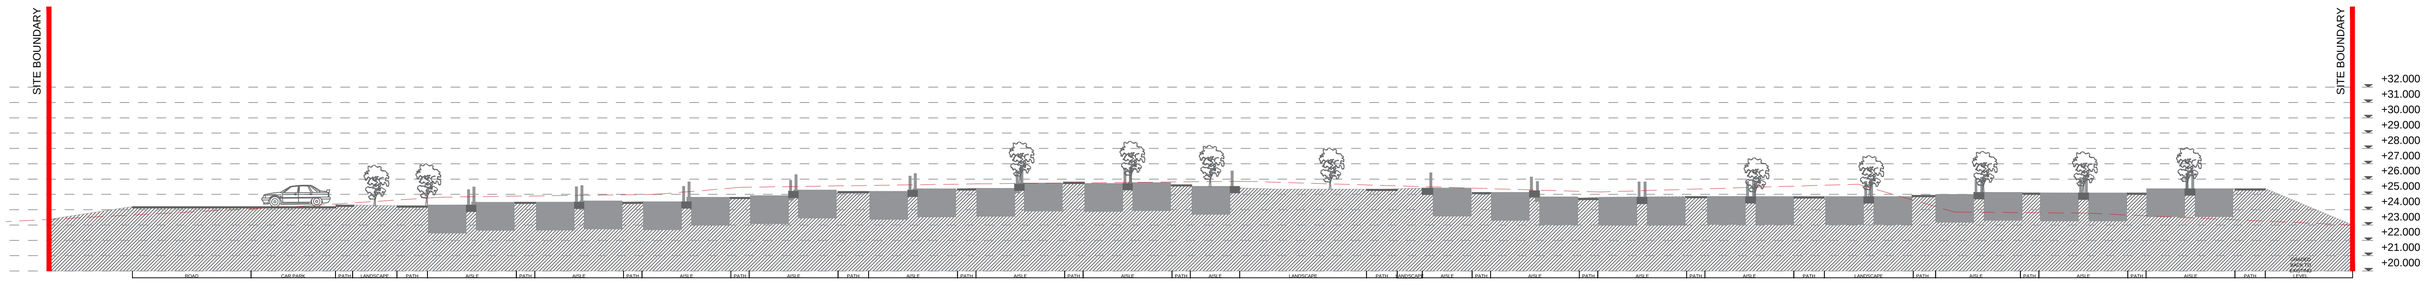

SECTION C-C

SCALE 1:100

© THIS DRAWING IS PROTECTED BY COPYRIGHT AND IS THE PROPERTY OF SDS (Structural Design Solutions) Ltd. / SDS-UK Ltd. IT MAY NOT BE USED, REPRODUCED OR DISCLOSED TO ANYONE WITHOUT THE PRIOR WRITTEN APPROVAL OF THE AUTHORS.

CIVIL, STRUCTURAL & BUILDING ENGINEERS
DUBLIN • LONDON • CASTLEBAR • SPAIN
Head Office: Unit 9, N5 Business Park, Castlebar, Co. Mayo F23 E283. Tel: +353 (0)94 9034914
Dublin: Silverdale, Old Swords Road, Dublin 9, D09 CA24. Tel: +353 (0)1 6877480
London: Bridge House, 25-27 The Bridge,Wealdstone, Harrow, HA3 5AB. Tel: +44 (0)20-30266724
Spain: Calle Virgen de Guadalupe, 44. Ubeda, 23400, Jaen.
info@structuraldesign.ie Web: www.structuraldesign.ie
SDS design engineers

DRAWING NOTES:
1. This Drawing is to be read in conjunction with the relevant Specifications & other Architectural & Engineering Drawings. Engineers to be informed immediately of any discrepancies before work proceeds.
2. Do Not Scale from this Drawing; -Metric Figured Dimension only are to be used.
3. It is "The Contractors" responsibility to ensure that all works are carried out in accordance with the requirements of the current Building Regulations and all other statutory documents relevant to this project including the grant of planning permission, Fire Safety Certificate and Disability Access Certificate.
4. SDS (Structural Design Solutions) Ltd./ SDS-UK (Structural Design Solutions) Ltd. bear no liability for unilateral changes/modifications made during the course of construction based on the drawing prepared, without prior consultation and confirmation of acceptance of the revision by SDS (Structural Design Solutions) Ltd./ SDS-UK (Structural Design Solutions) Ltd.

REV..	DATE:	BY:	DESCRIPTION:
PL1	17.06.2022	AT	ISSUED FOR PLANNING

Client: CLARE COUNTY COUNCIL
DRUMCLIFF, CO. CLARE

Project Title: BURIAL GROUND EXTENSION

Drawing Title: PROPOSED SITE SECTIONS

Scales	Paper Size:	Status
AS SHOWN	A1	PLANNING
Drawn by	**Date**	**Checked**
AT	JUNE 2022	TYL

P:\2021-21384 - Clare CoCo - Shancliff Burial Ground Extension\Drawings\13.4 - PLANNING\21384 - 3300 - 3305.dwg

Project No.	Drawing No.	Revision
21384	3300	PL1